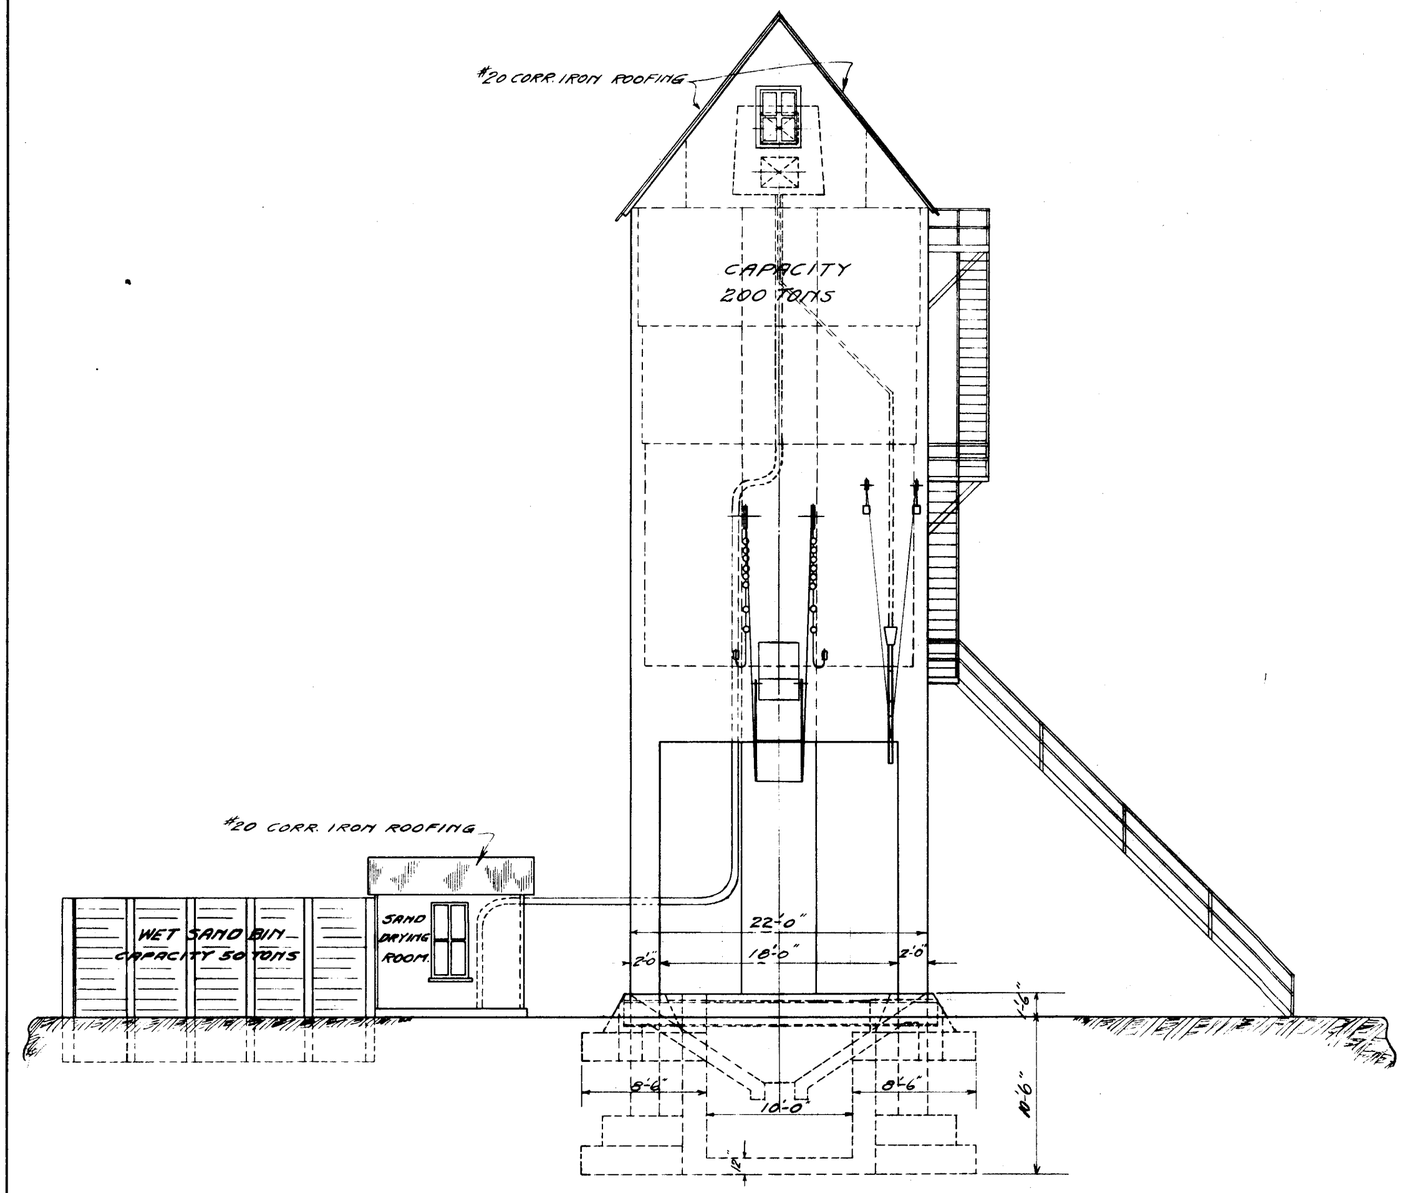

FRONT ELEVATION

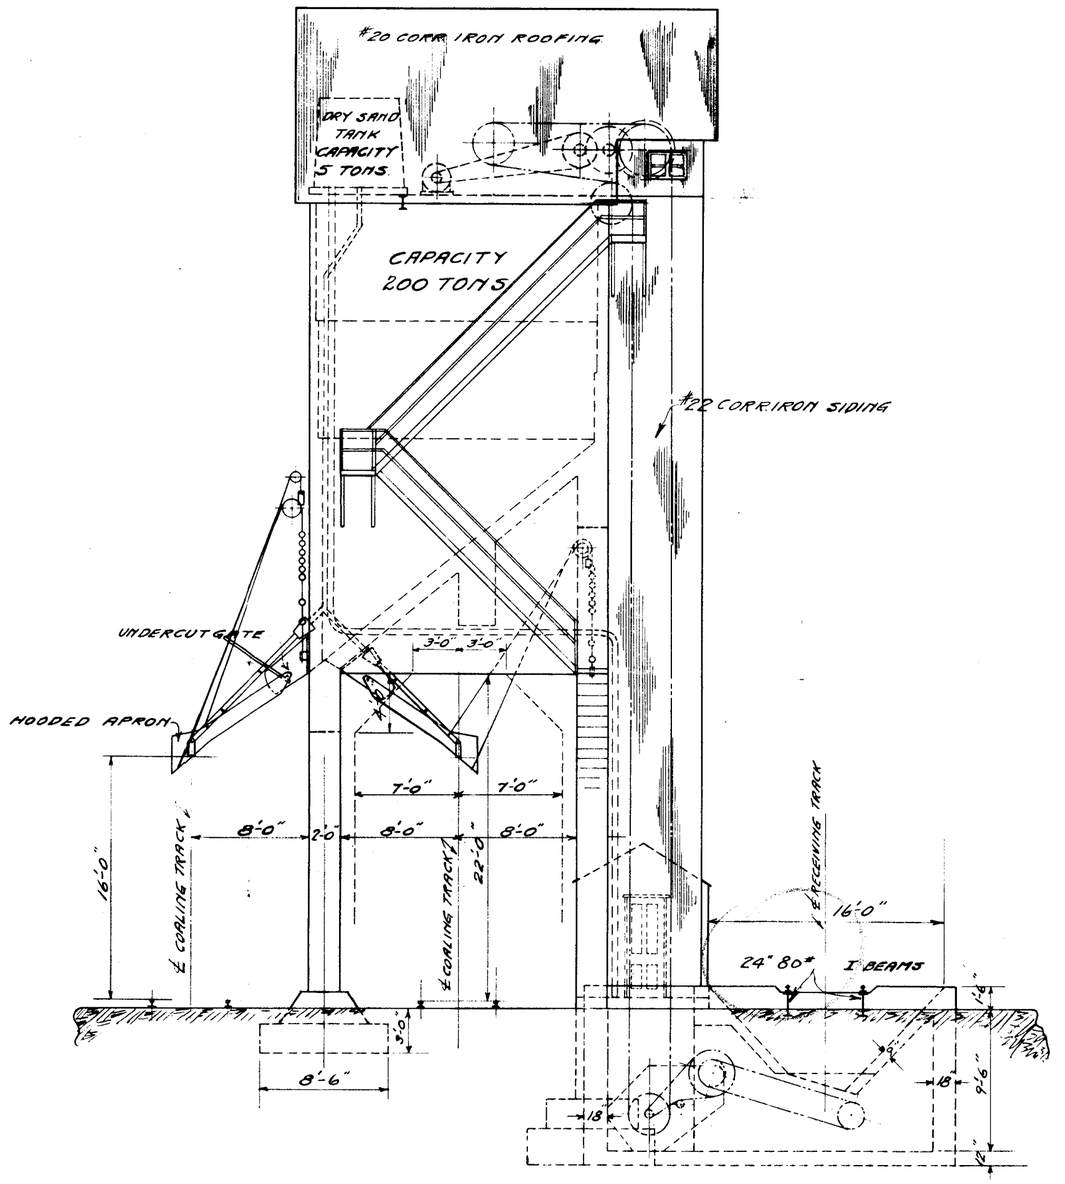

SIDE ELEVATION

NOTE:-

THE FOUNDATIONS SHOWN HEREON ARE DESIGNED FOR A LOADING OF 4000# PER SQ. FT. ON THE SOIL AT THE DEPTH CALLED FOR. F.M. & CO. BEING UNFAMILIAR WITH SOIL CONDITIONS DISCLAIM ANY RESPONSIBILITY.

PROPOSED COALING STATION FOR THE NEWBURG & SOUTH SHORE R.R. CO. AT CLEVELAND-OHIO.

FAIRBANKS, MORSE & CO.

CHICAGO. J.C.R.-C.H.S. 10-7-16

SCALE-$\frac{1}{8}$"=1'-0"

P-160916-$1\frac{2}{8}$