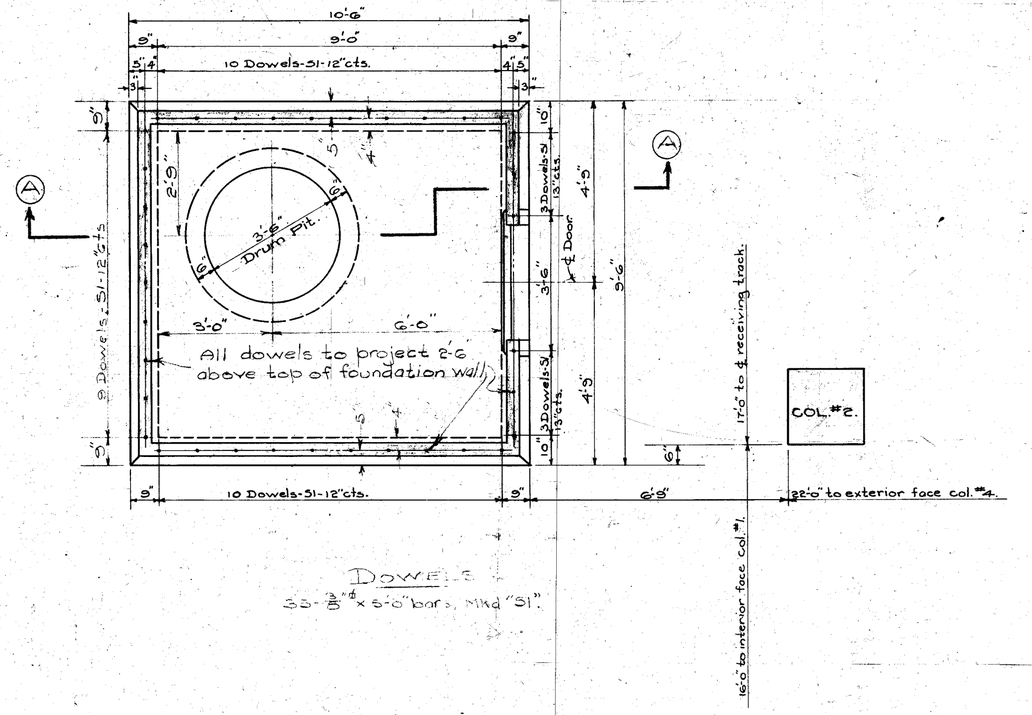

DOWELS

35-$\frac{3}{8}$"ϕ x 5'-0" bars, Mkd "51".

NOTE- Work to figures and not to scale
See specifications for concrete mixture.

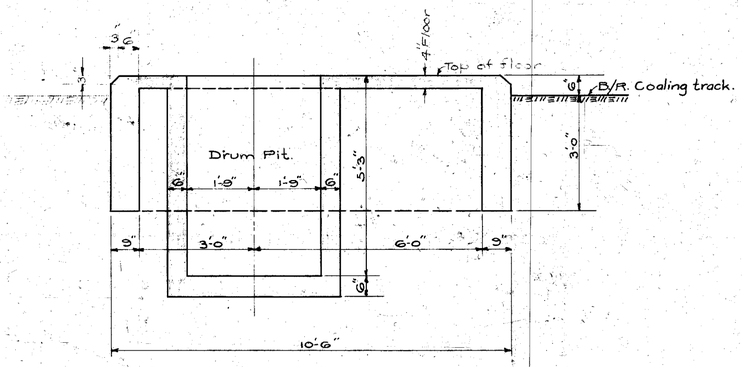

SECTION A-A

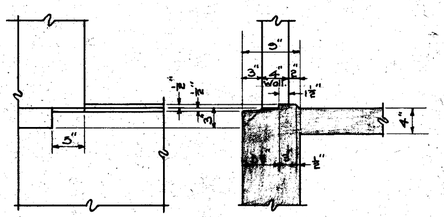

PART ELEVATION. SECTION.
TYPICAL DETAILS OF DOOR SILLS.

WET SAND STORAGE & SAND DRYING ROOM
FOR
COAL AND SAND STATION
FOR THE
NEWBURGH & SOUTH SHORE R.R.Co.
AT
CLEVELAND, OHIO.

FAIRBANKS-MORSE & CO.,
CHICAGO, ILL.

SCALE ½" & 1" = 1'-0" 12-23-16

DRAWING NO. C542-14

DW. BY E.A.M. TR. BY E.A.M. CH. BY