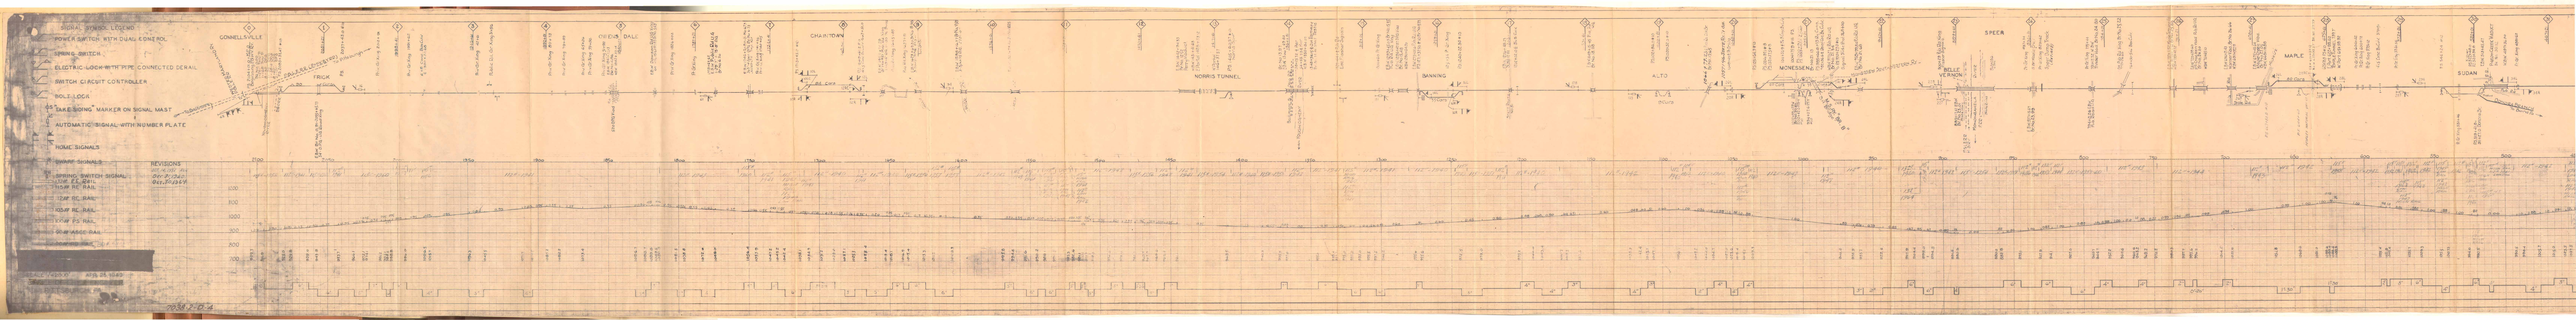
SIGNAL WIRES UNDERGROUND
POWER SWITCH WITH DUAL CONTROL
SPRING SWITCH
ELECTRIC LOCK WITH WIRE CONNECTED DERAIL
SWITCH CIRCUIT CONTROLLER
BOLT LOCK
DWARF SIGNAL
SPRING SWITCH SIGNAL
110# RE RAIL
100# RE RAIL
90# RE RAIL
85# RE RAIL
75# RE RAIL
60# RE RAIL
GONNELLSVILLE
FRICK
DEER DALE
CHANTDAN
NORRIS TUNNEL
BANNING
ALTO
MONESSEN
SPEER
BELLE VERNON
MAPLE
SUDAN
REVISIONS
DATE
DESCRIPTION
Dec. 31, 1947
Dec. 31, 1949