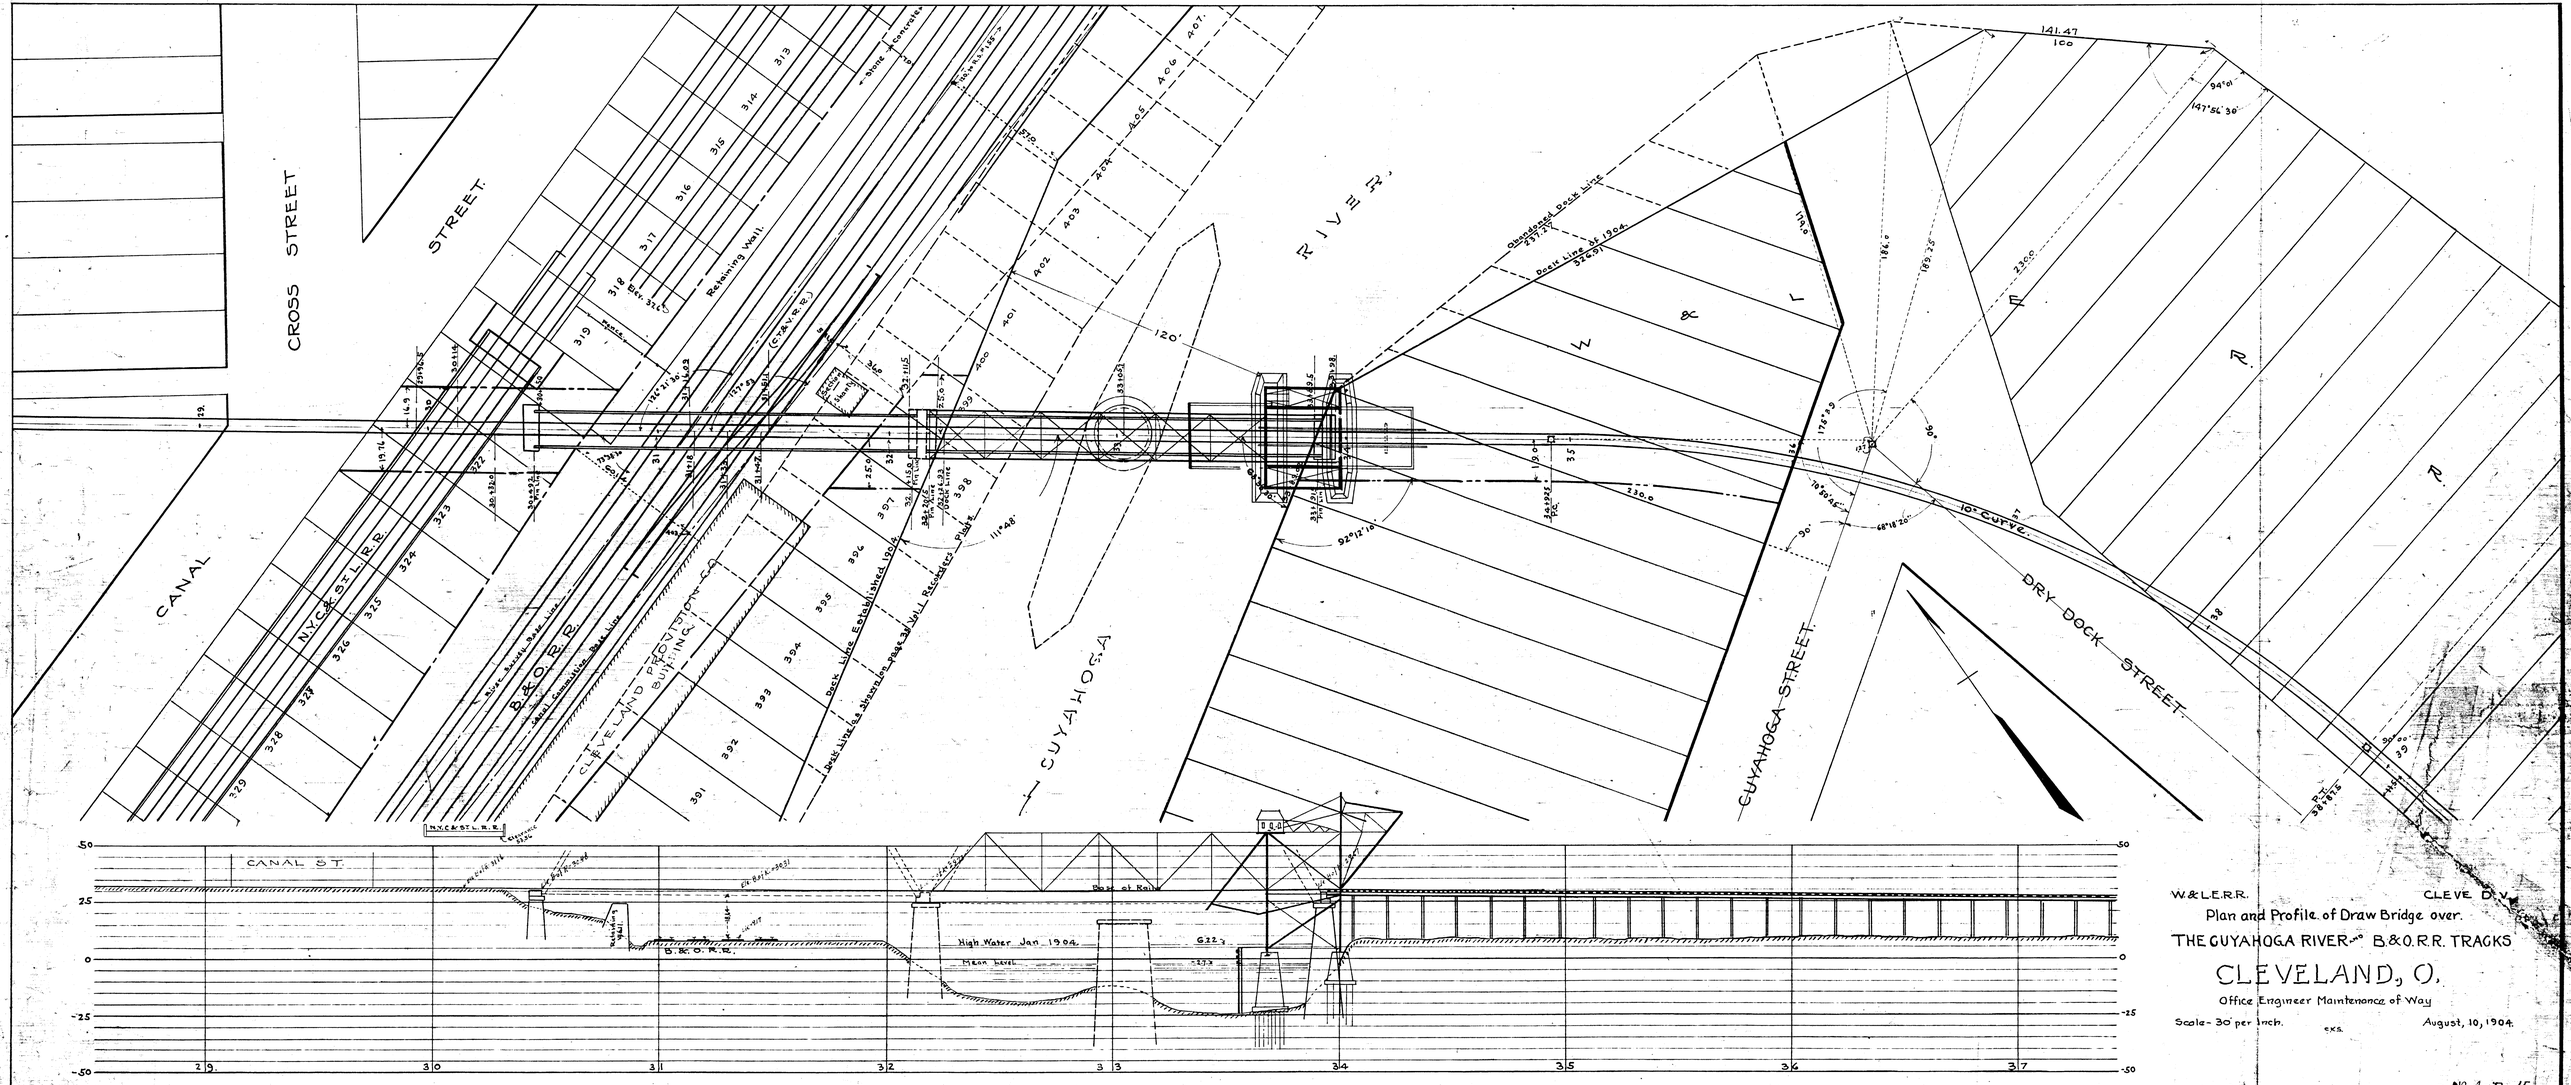

W. & L.E.R.R. CLEVE. D.V.

Plan and Profile of Draw Bridge over
THE CUYAHOGA RIVER and B.&O.R.R. TRACKS

CLEVELAND, O.

Office Engineer Maintenance of Way

Scale - 30' per Inch. EKS. August, 10, 1904.

- No 4-D-14 -