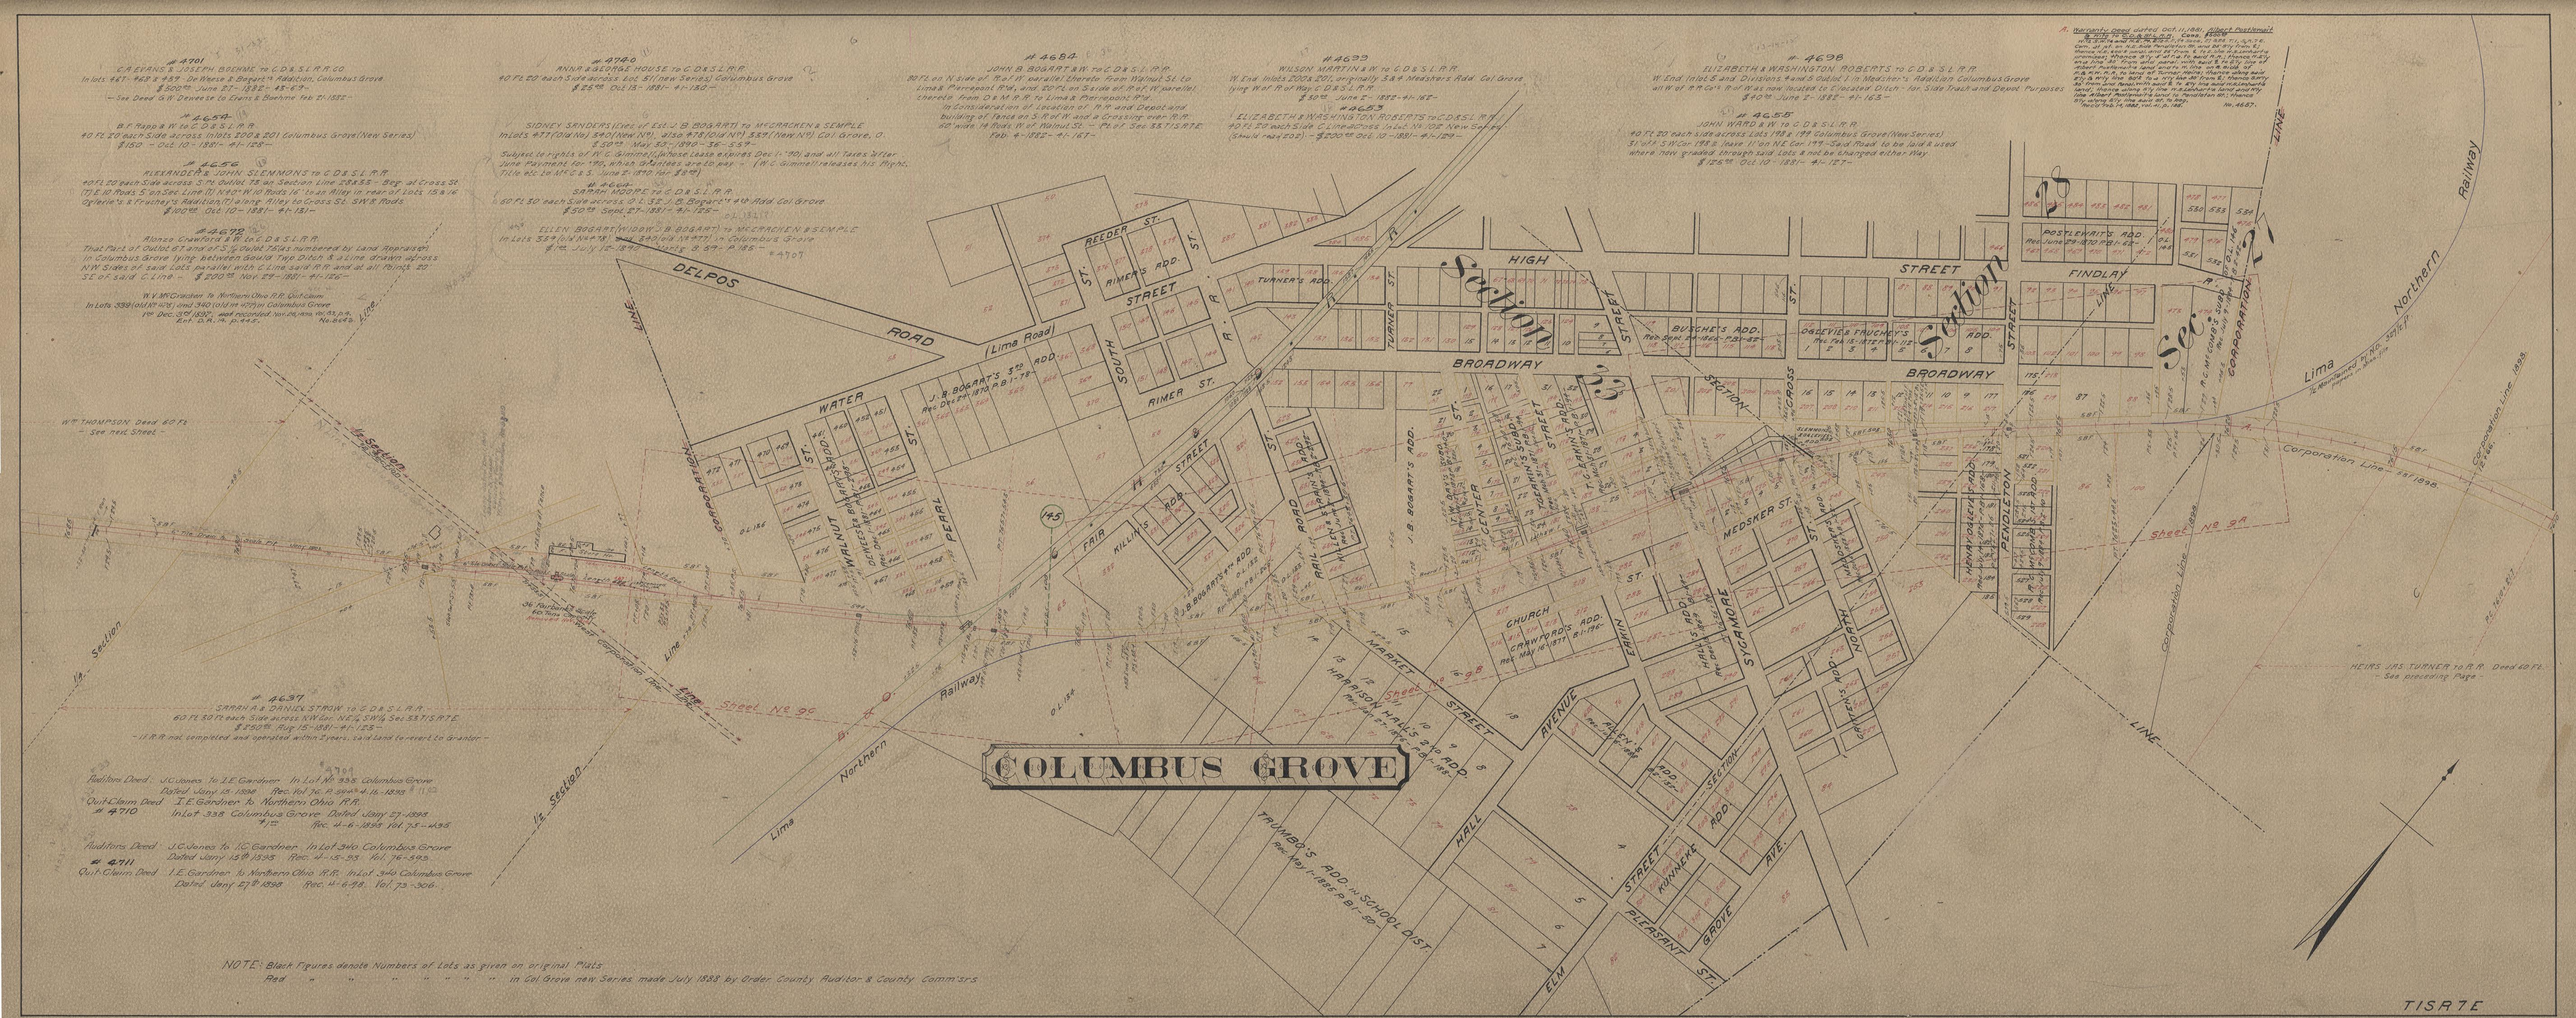

#4701
C.A.EARNS & JOSEPH BOEHME to C.D.& S.L.R.R.CO.
In lots 487-488 & 487 - De Wese & Bogart's Addition, Columbus Grove
$300.00 June 27 - 1882 - 4I-129 -
- See Deed G.W. Deweese to C. Evans & Boehme Feb 21-1882 -

#4650
B.F. Rapp & W. to C.D.& S.L.R.R.
40 Ft. 20 each Side across Lots 200 & 201 Columbus Grove (New Series)
$150 - Oct. 10 - 1881 - 4I-125 -

#4656
ALEXANDER & JOHN SLENMONS to C.D.& S.L.R.R.
40 Ft. 20 each Side across S. Pt. Outlot 78 on Section Line 28&33 - Beg. at Cross St. 72 E. 10 Rods S. to a Stake Line 10 West 10 Rods S. to a Alley in rear of Lots 13 & 14 O'Reilie's & Fruchey's Addition (?) along Alley to Cross St. SW & Rods
$100.00 Oct. 10 - 1881 - 4I-131 -

#4672
Alonzo Crawford & W. to C.D.& S.L.R.R.
That Part of Outlot #7 on the N.E. of Outlot 75 as numbered by Land Appraiser) in Columbus Grove lying between Gould Tile Ditch & a Line drawn across N.W. Sides of said Lots parallel with C. Line said R.R. and at all Points 20 S.E. of said C. Line -
$200.00 Nov. 27 - 1882 - 4I-135 -

W.V. McCracken To Northern Ohio R.R. Co. Certificate
In Lots 339 (Old Plat No.) and 340 (Old Plat No. 479) in Columbus Grove
Per Dec. 9th 1897, and recorded Vol. 68, Mis. Rec. Pg. 83, Rec. D.R.M. Pg. 442.
No. 4673

#4740
ANNA R. & ADOLPH HOUSE to C.D.& S.L.R.R.
40 Ft. 20 each Side across Lot 51 (New Series) Columbus Grove
$25.00 Oct. 13 - 1881 - 4I-130 -

SIDNEY SANDERS (Exec. of Est. of J. B. BOGARTI) to MCCRACKEN & SEMPLE
In Lots #77 (Old No.) 540 (New No.) also #78 (Old No.) 539 (New No.) Col. Grove, O.
$50.00 May 30 - 1890 - 38-559 -
Subject to rights of W.C. Gimmel (Lessee Lease expires Dec. 1-90) and all Taxes after June Payment for 1890, which JAMES and Heirs pay - (W.C. Gimmel releases his Rights, Title etc. to MCC & S. June 2 - 1890 for $80.00)

#4648
SARAH HOOPE to C.D.& S.L.R.R.
60 Ft. 30 each Side across Outlot 3, J. B. Bogart's 4th Add. Col. Grove
$50.00 Sept. 27 - 1881 - 4I-125 -

ELLEN BOGART (WIDOW J. B. BOGART) to MCCRACKEN & SEMPLE
In Lots 539 (Old No. 77) 540 (Old No. 78) in Columbus Grove
$1.00 July 12 - 1890 - 38-559 - & 39-185 - 64707

#4684
JOHN B. BOGART & W. to C.D.& S.L.R.R.
80 Ft. on N Side of "Rail Rd" parallel thereto from Walnut St. to Lima & Pierpoint Rds., and 20 Ft. on S side of Rail Rd parallel thereto from D & M.R.R. to Lima & Pierpoint Rds.
In Consideration of Location of R.R. and Depot and building of Fence on S. Rail Rd. and a Crossing over R.R. 60 wide. All Rods N. of Walnut St. - Prof. Sec. 28 T1S R7E
Feb. 4 - 1882 - 4I-127 -

#4633
WILSON MARTIN & W. to C.D.& S.L.R.R.
W. End Inlots 200 & 201, originally S.& M. Meeshan's Add. Col. Grove
(now West R. of Way C.D.& S.L.R.R.)
$50.00 June 7 - 1882 - 4I-165 -

#4623
ELIZABETH & WASHINGTON ROBERTS to C.D.& S.L.R.R.
40 Ft. 20 each Side C. Line across Inlot No. 102 New Series
(Small Part) - $200.00 Oct. 10 - 1881 - 4I-129 -

#4698
ELIZABETH & WASHINGTON ROBERTS to C.D.& S.L.R.R.
W. End Inlot S. and Division 4 and S. Outlot 1 in Meacher's Addition Columbus Grove
all W of R.R. Co's R of Way now located to Elevator Ditch - for Side Track and Depot Purposes
$40.00 June 7 - 1882 - 4I-165 -

#4655
JOHN WARD & W. to C.D.& S.L.R.R.
40 Ft. 20 each Side across Lots 198 & 199 Columbus Grove (New Series)
S1 of A. S.W. Cor. 198 S. 1 rod E. 11 on NE Cor. 199 - Said Road to be laid & used where then graded through said Lots & not be changed either Way
$126.00 Oct. 10 - 1881 - 4I-127 -

A. Warranty Deed dated Oct. 11, 1881 Gilbert Postlewait to Columbus Grove R.R. Co.
Beg. at pt. on N.E. Side Pendleton St. and 84 Ft. from E. Corner of Lot 1 in Postlewait's Addition Columbus Grove; thence W. 84 Ft. to N.E. Corner of Lot 2 in said Addition; thence S. 84 Ft. to N.E. Corner of Lot 3 in said Addition; thence W. 84 Ft. to N.E. Corner of Lot 4 in said Addition; thence S. 84 Ft. to N.E. Corner of Lot 5 in said Addition; thence W. 84 Ft. to N.E. Corner of Lot 6 in said Addition; thence S. 84 Ft. to N.E. Corner of Lot 7 in said Addition; thence W. 84 Ft. to N.E. Corner of Lot