CITY OF AKRON.

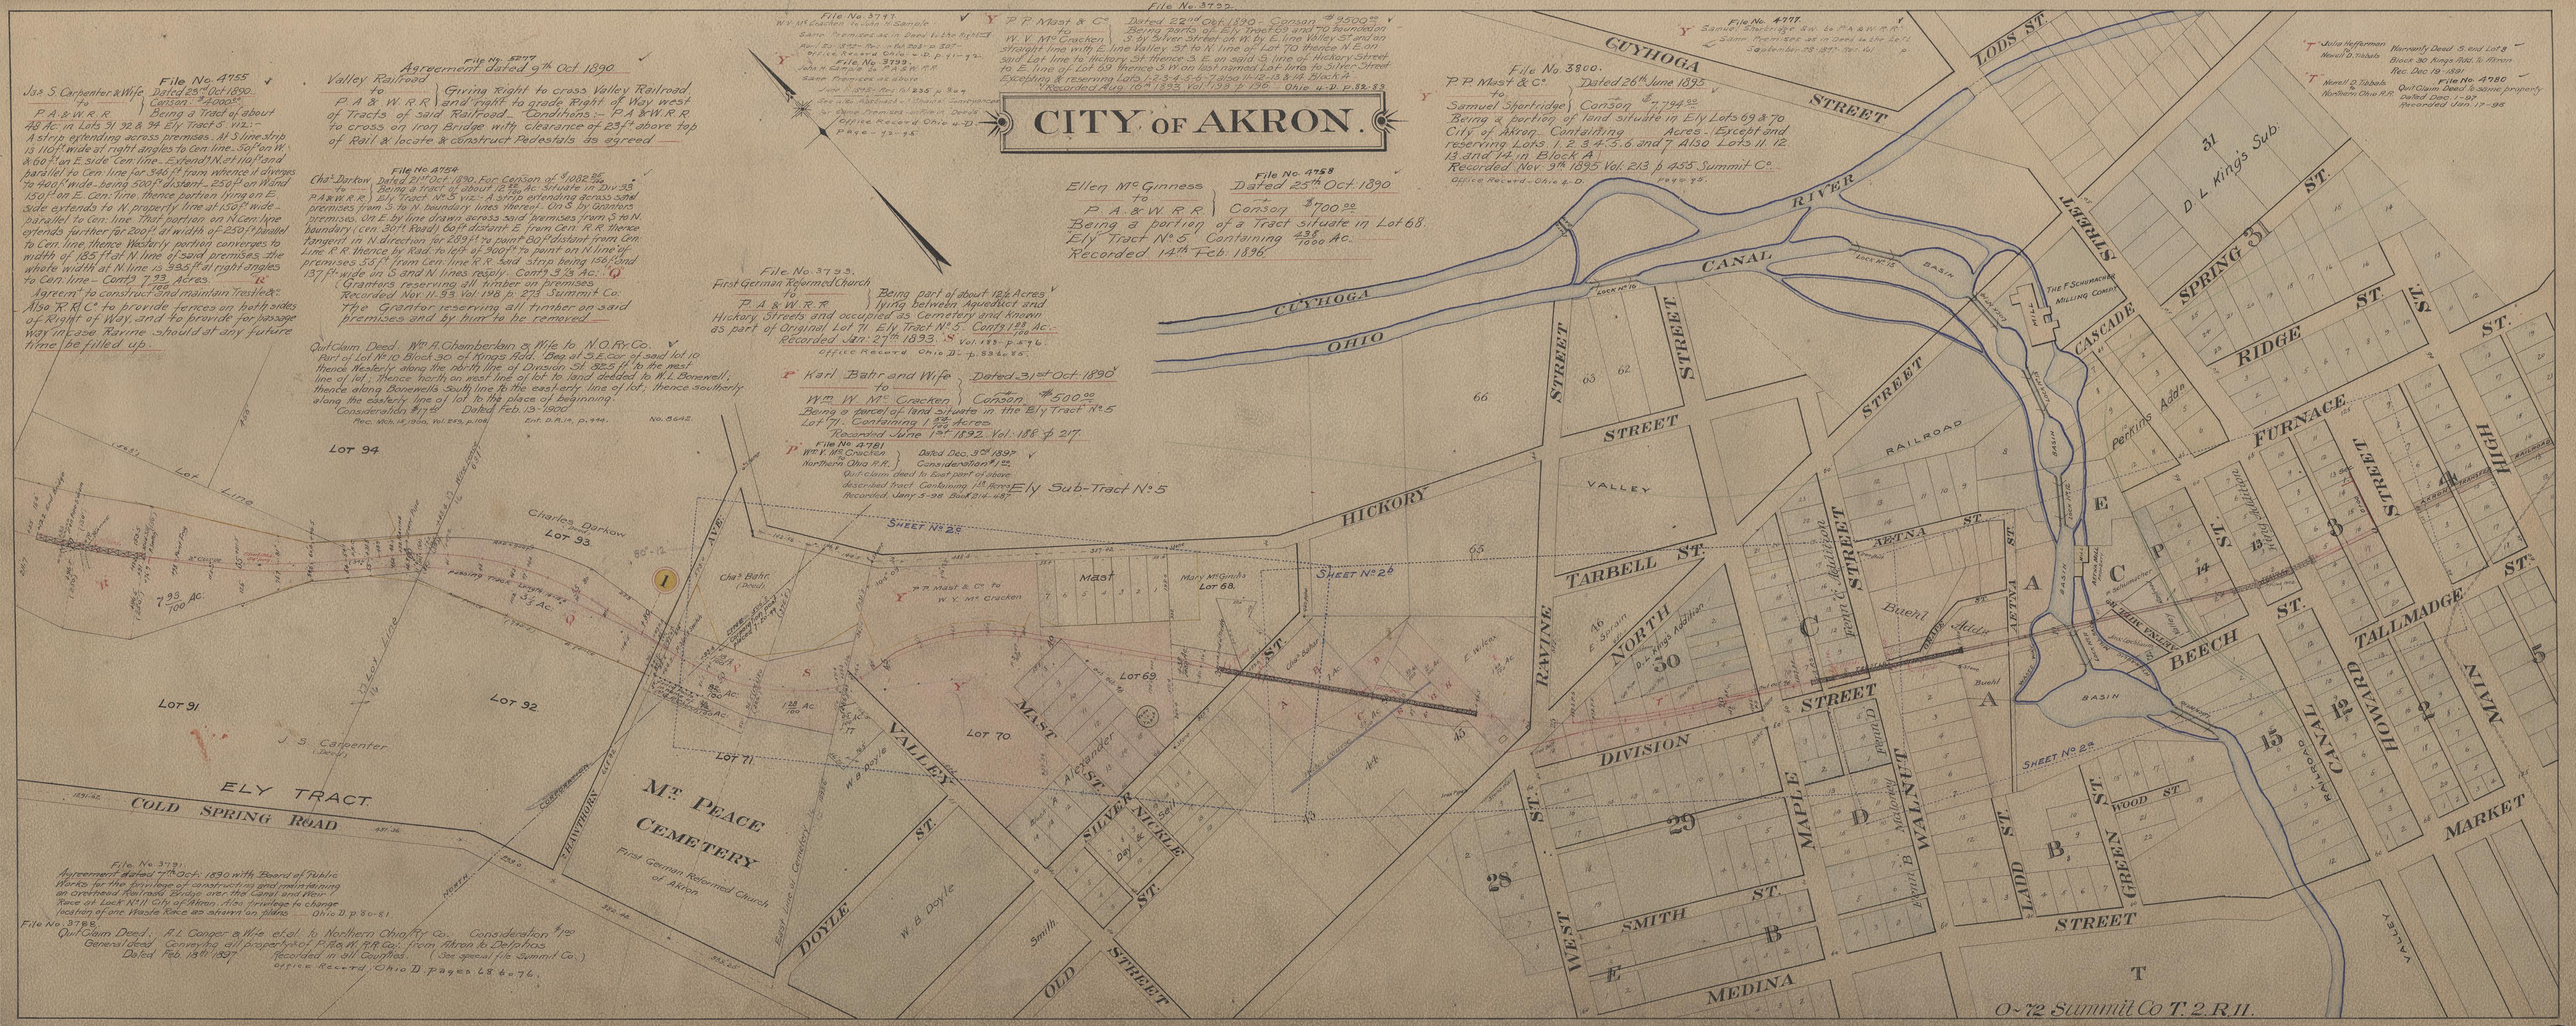

File No. 3732.

File No. 3741
W.V. Mt Cracken to Sample
Same Premises as in Deed to the Right
Rec. Bk. 352 - Pg. 238 & 239 - Sec. 27
Price Record Ohio R.R. p. 91-92

File No. 3793
John H. Carson to P.A. & W.R.R.
Same Premises as above
June 7, 1893 - Rec. Bk. 235 p. 344
See also Abstract of Title & Conveyances of Right of Way Premises with Deeds Referred to Office Record Ohio R.R. p. 72-95

P. P. Mast & Co. to W. V. Mt Cracken — Dated 22nd Oct. 1890 - Consn. $9500.00 — Being parts of Lots 1 Tract 50 and no boundaries S. of Silver Street on W. & E. line Valley St and on straight line with E. line Valley St to N. line of Lot 70 thence N. E. on said Lot line to Hickory St thence S. E. on said S. line of Hickory Street to E. line of P. A. & W. R. R. thence S. W. on said R. R. line to Silver Street Excepting & reserving Lots 1, 2, 3, 4, 5, 6 - 7 & 50 & 11, 12 - 13 & 14 Block A. Recorded Aug. 10th 1893, Vol. 193 p. 136. Ohio R. D. p. 82-83

File No. 3799
Agreement Dated 9th Oct. 1890
Valley Railroad to P. A. & W. R. R. — Giving Right to cross Valley Railroad and right to grade Right of Way west of Tracts of said Railroad. Conditions:- P. A. & W. R. R to cross on Iron Bridge with clearance of 23 ft above top of Rail & locate & construct Pedestals as agreed

File No. 3794
Chas Darkow to P. A. & W. R. R. — Dated 21st Oct. 1890. For Consn. of $1,082.85 — Being a tract of about 12.38 Ac. Situate in Div. 35 Ely Tract No 5 viz:- a strip extending across said premises from S. to N. boundary lines thereof. On S. by Grantors premises. On E. by line drawn across said premises from S. to N. boundary (cen 30 ft Road) 60 ft distant E. from Cen. R. R. thence tangent in N. direction for 2894 ft to point 80 ft distant from Cen. Line of R. R. thence by R&L to left at 90° to point on N. line of premises 55 ft from Cen. line R. R. said Strip being 136 and 137 ft wide on S. and N. lines respy. Contg 9.13 Ac. (Grantors reserving all timber on premises. Recorded Nov. 11. 93 Vol. 198 p. 273 Summit Co. "For a Grantor reserving all timber on said premises and by that he be removed"

Quit Claim Deed. Wm A. Chamberlain & Wife to N.O. Ry. Co. — Part of Lot No 10 Block 30 of Kings Add. Beg. at S.E. cor. of said lot 10 thence Westerly along the north line of Division St 80.5 ft to the west line of lot thence North on west line of lot to land deeded to M.J. Bonnewell, thence along Bonnewells South line to the easterly line of lot, thence Southerly along the easterly line of lot to the place of beginning. Consideration $175.00 Dated Feb. 19-1900 Rec. Mch. 16, 1900, Vol. 263, p. 106 Ent. D.R. 16, p. 444 No. 5642.

File No. 3795
First German Reformed Church to P. A. & W. R. R. — Being part of about 12½ Acres lying between Aqueduct and Hickory Streets and occupied as Cemetery and known as part of Original Lot 71 Ely Tract No 5. Contg 1 3/4 Ac. Recorded Jan. 27th 1893. Vol. 188 p. 276. Office Record Ohio D. p. 534-35.

Karl Bahr and Wife to Wm. W. Mc Cracken — Dated 31st Oct. 1890 — Consn. $500.00 — Being a parcel of land situate in the Ely Tract No 5 Lot 71. Containing 1 3/4 Acres. Recorded June 1st 1892. Vol. 186 p. 217.

File No. 3781
W. V. Mt Cracken to Northern Ohio R.R. — Dated Dec. 30th 1897 — Consideration $1.00 — Quit Claim Deed to Said parcel of above described tract Containing 1.8 Acres. Recorded Jany. 5-98 Book 214-487

File No. 3800.
P. P. Mast & Co. to Samuel Shortridge — Dated 26th June 1893 — Consn. $7,794.00 — Being a portion of land situate in Ely Lots 69 & 70 City of Akron. Containing Acres. Except and reserving Lots 1, 2, 3, 4, 5, 6 and 7 Also Lots 11, 12, 13 and 14 in Block A. Recorded Nov. 9th 1893 Vol. 213 p. 455 Summit Co. Office Record Ohio D. p. 95.

File No. 3758
Ellen Mc Ginness to P. A. & W. R. R. — Dated 25th Oct. 1890 — Consn. $700.00 — Being a portion of a Tract situate in Lot 68 Ely Tract No 5. Containing 43/1000 Ac. Recorded 14th Feb. 1896

File No. 4797.
Samuel Shortridge & Wife to P. A. & W. R. R. Co. — Same Premises as in Deed to the Left. September 19-1871 - Vol. 101

Julia Heffarman to Norwell D. Tibbals — Narrowly Deed S. end Lot 8 Block 30 Kings Add. to Akron. Rec. Dec 19-1891

Norwell D. Tibbals to Northern Ohio R.R. — File No. 4780 — Quit Claim Deed & same property Dated Dec. 1-97 Recorded Jan. 17-98

File No. 3791
Agreement Dated 7th Oct. 1890 with Board of Public Works for the privilege of construction and maintaining an Overhead Railroad Bridge over the Canal and River Race at Lock No 11 City of Akron. Also privilege to change location of one Waste Race as shown on plans. Ohio D. p. 80-81.

File No. 3798
Quit Claim Deed. A. L. Conger & Wife et al to Northern Ohio Ry Co. Consideration $1.00 — General deed Conveying all property of P. P. & W. R. R. Co. from Akron to Delphos — Dated Feb. 15th 1897 — Recorded in all Counties (See special file Summit Co.) Office Record Ohio D. pages 68 & 76.

O-72 Summit Co T. 2. R. 11.

shared on railsandtrails.com
University of Akron Archival Services Collection