MUSKINGUM COUNTY, OHIO
SECTION TOWNSHIP

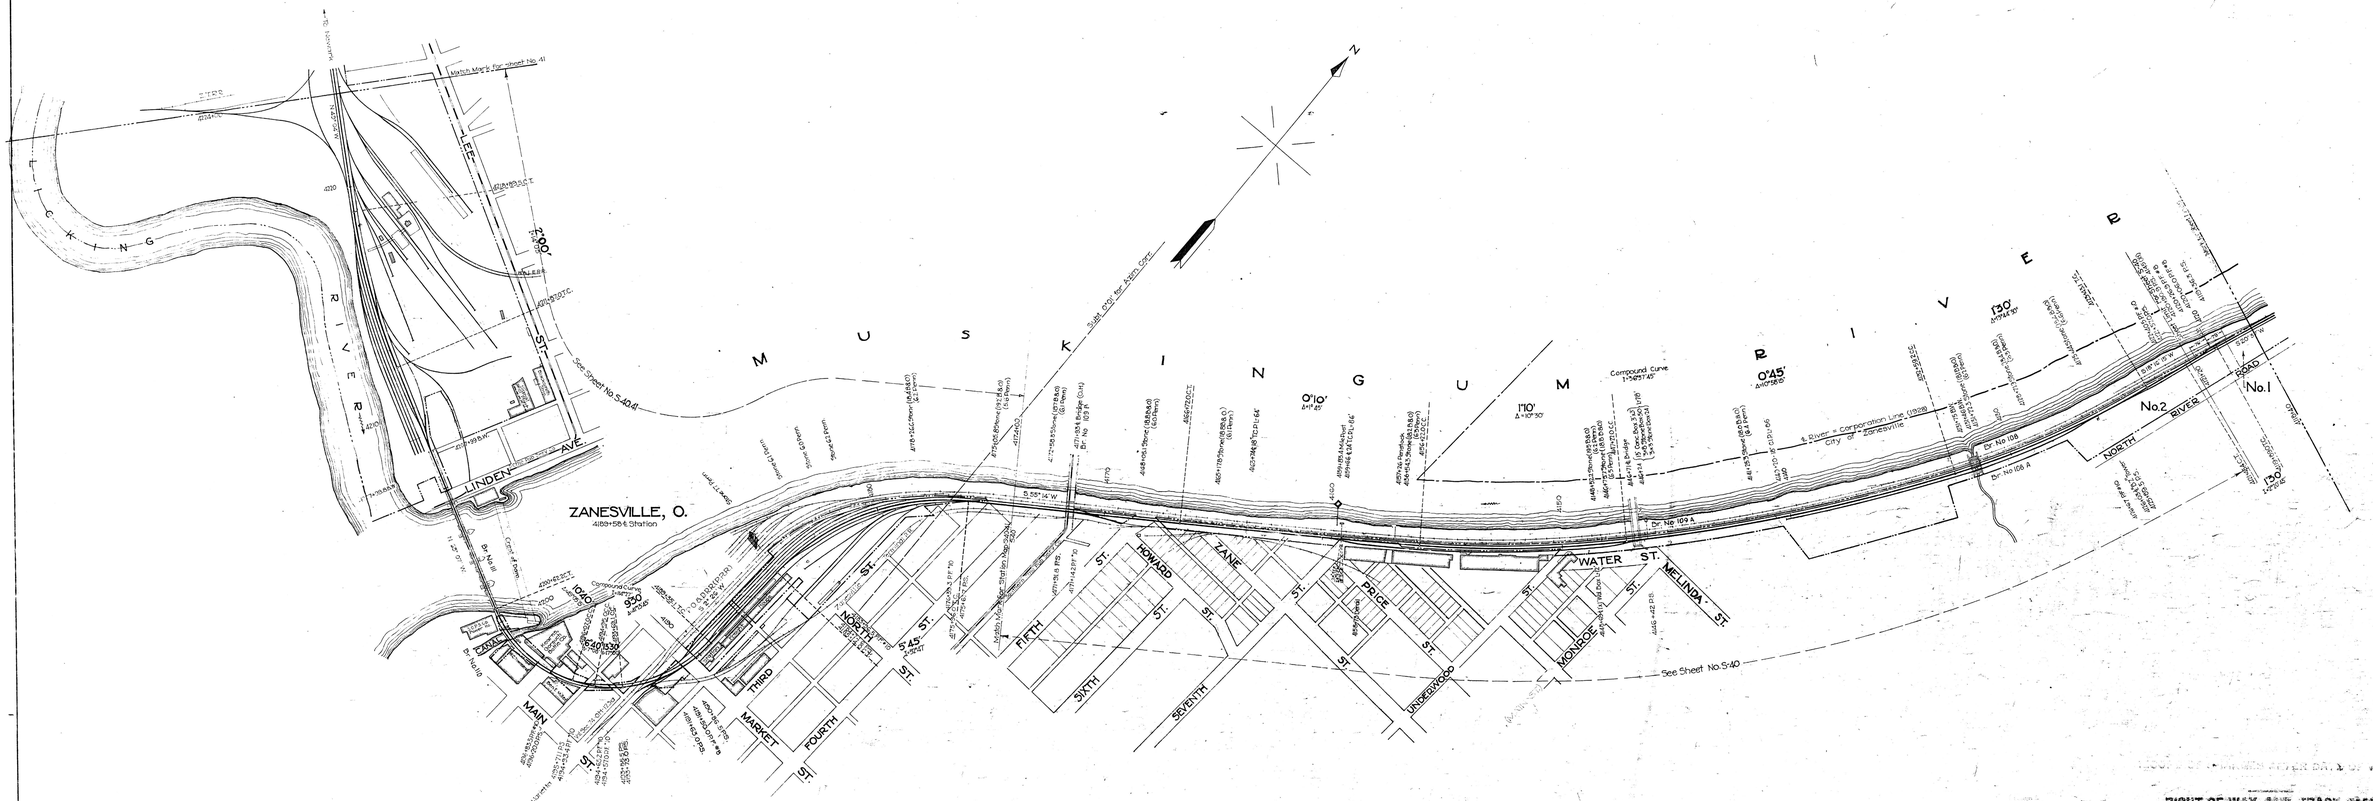

Sheet No.40 of 55 primary and 6 supplemental sheets

REVISED TO

Dec	29	1955
Nov	23	1955
Nov	23	1955
Nov	1	1955
Oct	1	1955
Oct	1	1955
Oct	1	1955
Jun	10	1955
Apr	11	1955
Apr	11	1955
Apr	11	1955
Apr	11	1955
Mar	2	1955
Mar	2	1955
Feb	15	1955
Jan	7	1955
Jan	7	1955

RIGHT-OF-WAY AND TRACK MAP

THE BALTIMORE AND OHIO RAILROAD COMPANY

OPERATED BY

THE BALTIMORE AND OHIO RAILROAD COMPANY

MAIN LINE OHIO-NEWARK DIVISION

STATION 4168+00 TO STATION 4234+00

SCALE 1" = 100' DATE JUNE 1902 1955

OFFICE OF VALUATION ENGINEER
BALTIMORE, MD.

V125.1
40

10M-125.1(40)