SCHEDULE OF FENCES

SIDE	KIND	FROM STA.	TO STA.	LENGTH	TOTAL	RY OF WIRE FENCE	NO OF GATES	NO OF APPROS.	NO OF CATTLE GDS.
RWY	B. STRAND	792+00	843+90	5190					
		845+00	844+80	180	5330				
R.	54" W.W.	792+00	835+50	4350	4350		3	4	

SCHEDULE OF CHANGES

CHG NO.	DATE	PROJECT
155	7-10-20	RETIREMENT OF GRAVEL PIT TRACK.
1098	8-15-26	APPLYING SWITCH STAND LAMPS.
1537	3-4-28	RELAYING RAIL TRACK NO.1 & TURNOUTS TR.NO.2.
2756	12-31-36	INSTALL WATER TREATING FACILITIES.
3675	10-27-39	RELAY TRACK NO.2.
	MAY '58	TOILET #15-1-D RELOCATE TO BLDG.# 0-3-D

SCHEDULE OF PROPERTY

NO	CUST NO.	INSTRUMENT	DATE	GRANTOR	GRANTEE	RECORD	REMARKS
1	1	SAME AS PARCEL No. 3, V.4-13					
2	2	WARRANTY DEED	DEC 16, 1887	JOSEPH BROTHERS	C.& C.R.R.Co.	DB. 39, P.575, FEB.9,1888	
		RIGHT OF WAY	JUN. 15, 1880	MICHAEL CROWL HEIRS	C.V.R.R.Co.	" 46, " 287, MAR." 1895	
		WARRANTY	" 28, 1881	P.C. HULL	C.V.R.Ry. Co.	" 46, " 410, OCT. 17, 1888	
3	3	QUIT CLAIM	OCT. 21, 1882	ANNA V. MAXWELL	C.V.R.R.Co.	" 46, " 285, MAR. 8, 1895	
		RIGHT OF WAY	MAY 23, 1890	GEO. M. "	C.& C.R.R.Co	" 43, " 71, AUG 19, 1890	
4	25	"	JUN 14, 1880	EDWARD PETIT	C.V.R.R. Co.	LR 1, " 217, JUN 21, 1880	

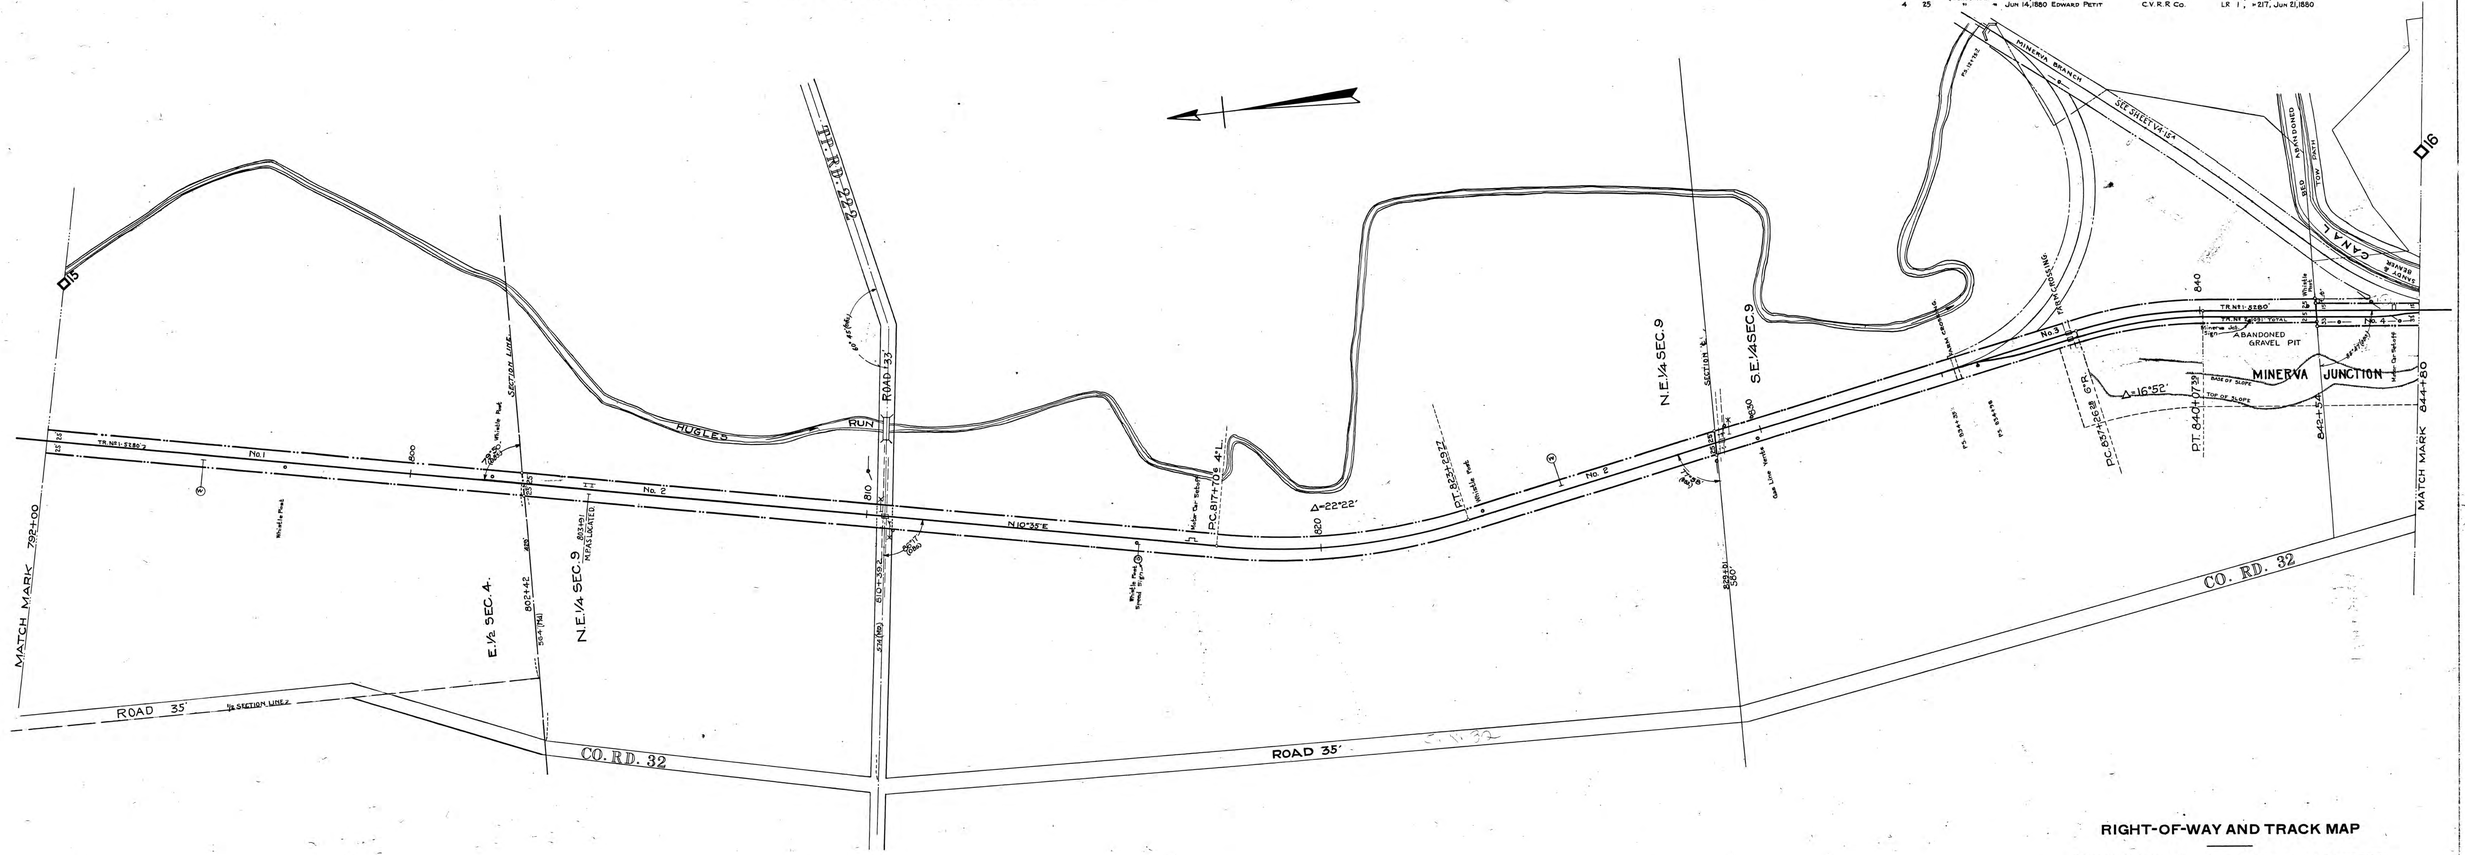
MATCH MARK 792+00
MATCH MARK 844+80
D 15
D 16
HUGLES RUN
ROAD 33'
PI RR 22.9
SECTION LINE
E.½ SEC. 4.
N.E.¼ SEC. 9.
N.E.¼ SEC. 9
S.E.¼ SEC. 9
SECTION 9
No 1
No. 2
No. 3
No. 4
N10°35'E
Δ=22°22'
Δ=16°52'
PC.817+70.8 41'L
PT.823+29.22
PC.837+26.8 61'R
PT.840+07.39
ROAD 35'
CO. RD. 32
CO. RD. 32
ROAD 35'
½ SECTION LINES
MINERVA JUNCTION
ABANDONED GRAVEL PIT
MINERVA BRANCH
SEE SHEET V4-15
CANAL
ABANDONED
TOW PATH
BRIDGE & CULVERTS
TOP OF SLOPE
BASE OF SLOPE

DIV. ENGR.

SCHEDULE OF FENCES

SIDE	KIND	FROM STA	TO STA	LENGTH	TOTAL	FT. OF WIRE FENCE	NO. OF GATES	NO. OF APRONS	NO. OF CATTLE GDS.
R.	8 STRAND.	844+80	869+90	2610					
"	"	869+97	893+20	2323					
"	"	877+00	886+20	920					
"	"	873+30	876+20	290					
"	"	887+30	897+60	1030					
L.	"	892+40	897+60	520	7743			2	

SCHEDULE OF PROPERTY

NO	CUST NO	INSTRUMENT	DATE	GRANTOR	GRANTEE	RECORD	REMARKS
1	25	SAME AS PARCEL No. 4, V4-14					
2	26	WARRANTY DEED	Oct. 31, 1887	GEORGE HULL ET AL	C & C Ry Co.	DB. 41, P. 241, Feb. 8, 1888	
3	27	NONE	NONE	NONE	NONE	No. RECORD	CLAIMED BY ADVERSE POSSESSION
4	28	WARRANTY DEED	APR. 1, 1885	P.C. HULL	C.V. Ry Co.	DB. 38, P. 383, APR. 14, 1885	
5	28	" "	Oct. 31, 1887	GEORGE HULL ET AL	C & C. Ry Co	" 41, " 241, Feb. 8, 1888	
6	28	" "	APR. 1, 1885	P.C. HULL	C.V. Ry. Co.	" 38, " 383, APR. 14, 1885	
7	28	" "	" "	" "	" "	" " " "	
8	29	NONE	NONE	NONE	NONE	No RECORD	DONATED LAND
9	30	"	"	"	"	" "	" "
10	31	"	"	"	"	" "	" "

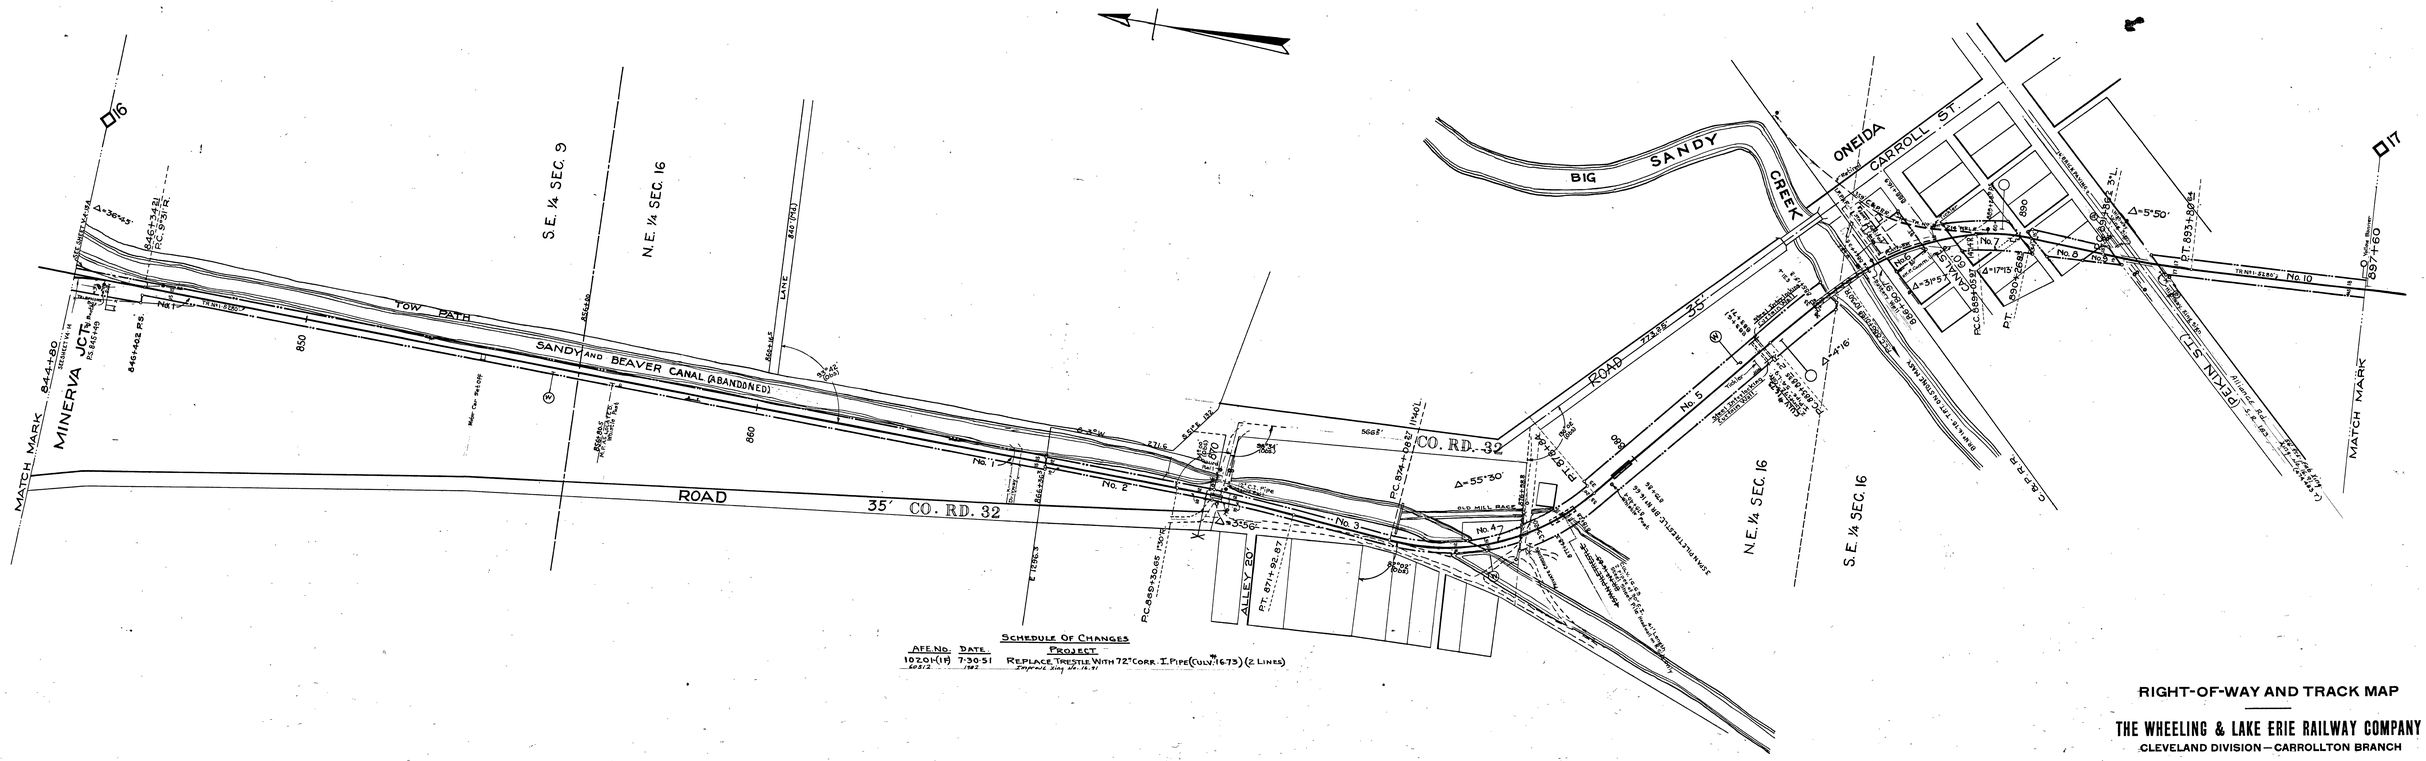

SCHEDULE OF CHANGES

APP. NO.	DATE	PROJECT
10209 (18) 50512	7-30-51 1952	REPLACE TRESTLE WITH 72" CORR. I. PIPE (CULVERT 16-73) (2 LINES) Supplement Sheet No. 16-51

RIGHT-OF-WAY AND TRACK MAP

THE WHEELING & LAKE ERIE RAILWAY COMPANY

CLEVELAND DIVISION — CARROLLTON BRANCH

STATION 844+80 TO STATION 897+60

SCALE: 1 IN. = 100 FT. JUNE 30, 1918

OFFICE OF VALUATION ENGINEER, CLEVELAND, O.

Sheet No. 15 of 46 of the Wheeling and Lake Erie Railway.

from survey station 844+80 to survey station 897+60

E. H. Taylor
Engineer

V4
15

3-27-04 4-6-4

SCHEDULE OF FENCES

SIDE	KIND	FROM STA.	TO STA.	LENGTH	TOTAL	FT. OF WIRE FENCE	NO. OF GATES	NO. OF APRONS	NO. OF CATTLE GDS.
R.	5 STRAND	-0+06	52+80	52.86	5080	10366			
L.	" "	2+00	52+80	50.80					

SCHEDULE OF CHANGES

CR. NO.	DATE	PROJECT
1537	9-4-28	RELAYING RAIL TRACK NO.1
1621	10-12-28	REBUILD BRIDGE NO. 0.25
1804	8-17-29	RELAY RAIL TRACK NO.1 STA.1+39 TO 156+16
2863	9-7-37	PURCHASE LAND FOR WYE-CONSTRUCT WYE TRACK
		CULV NO.0.42 REPLACED-(12'x44' TYPE ARCH INST.)

SCHEDULE OF PROPERTY

NO	CUST NO	INSTRUMENT	DATE	GRANTOR	GRANTEE	RECORD	REMARKS
1	24	NONE	NONE	NONE	NONE	NO RECORD	CLAIMED BY ADVERSE POSSESSION
		RIGHT OF WAY DEED	JUN. 15, 1850	MICHAEL CROWL HEIRS	C.V.R.R.Co.	DB. 46, P. 287, MAR. 9, 1835	
		WARRANTY "	" 28, 1851	P.C. HULL	C.V.R.Y. Co.	" 40, " 410, OCT. 17, 1885	
2	3	QUIT CLAIM "	OCT. 21, 1882	ANNA V. MAXWELL	C.V.R.R.Co.	" 46, " 285, MAR. 6, 1895	
		RIGHT OF WAY "	MAY 23, 1890	GEO. M. "	C.& C.R.R.Co.	" 43, " 71, AUG. 12, 1890	
3	4	NONE	NONE	NONE	NONE	NO RECORD	CLAIMED BY ADVERSE POSSESSION
		RIGHT OF WAY DEED	JUN. 15, 1850	MICHAEL CROWL HEIRS	C.V.R.R.Co.	DB. 46, P. 287, MAR. 9, 1835	
4	5	WARRANTY "	" 28, 1851	P.C. HULL	C.V.R.Y. Co.	" 40, " 410, OCT. 17, 1885	
		QUIT CLAIM "	OCT. 21, 1882	ANNA V. MAXWELL	C.V.R.R.Co.	" 46, " 285, MAR. 6, 1895	
		RIGHT OF WAY "	MAY 23, 1890	GEO. M. "	C.& C.R.R.Co.	" 43, " 71, AUG. 15, 1890	
5	n/c	NONE.	NONE	NONE	NONE.	NO RECORD	DONATED LAND
6	2	WARRANTY DEED	DEC. 16, 1857	JOSEPH BROTHERS	C.& C.R.R.Co.	DB. 39, P. 575, FEB. 9, 1858	
7	6	NONE	NONE	NONE	NONE	NO RECORD	DONATED LAND
8	33	WARRANTY DEED	JAN. 3, 1938	EMERY E. POTTORF	W.& L.E.RY.Co.	D.B.104, P.398 Aug. 1, 1938	WYE TRACK

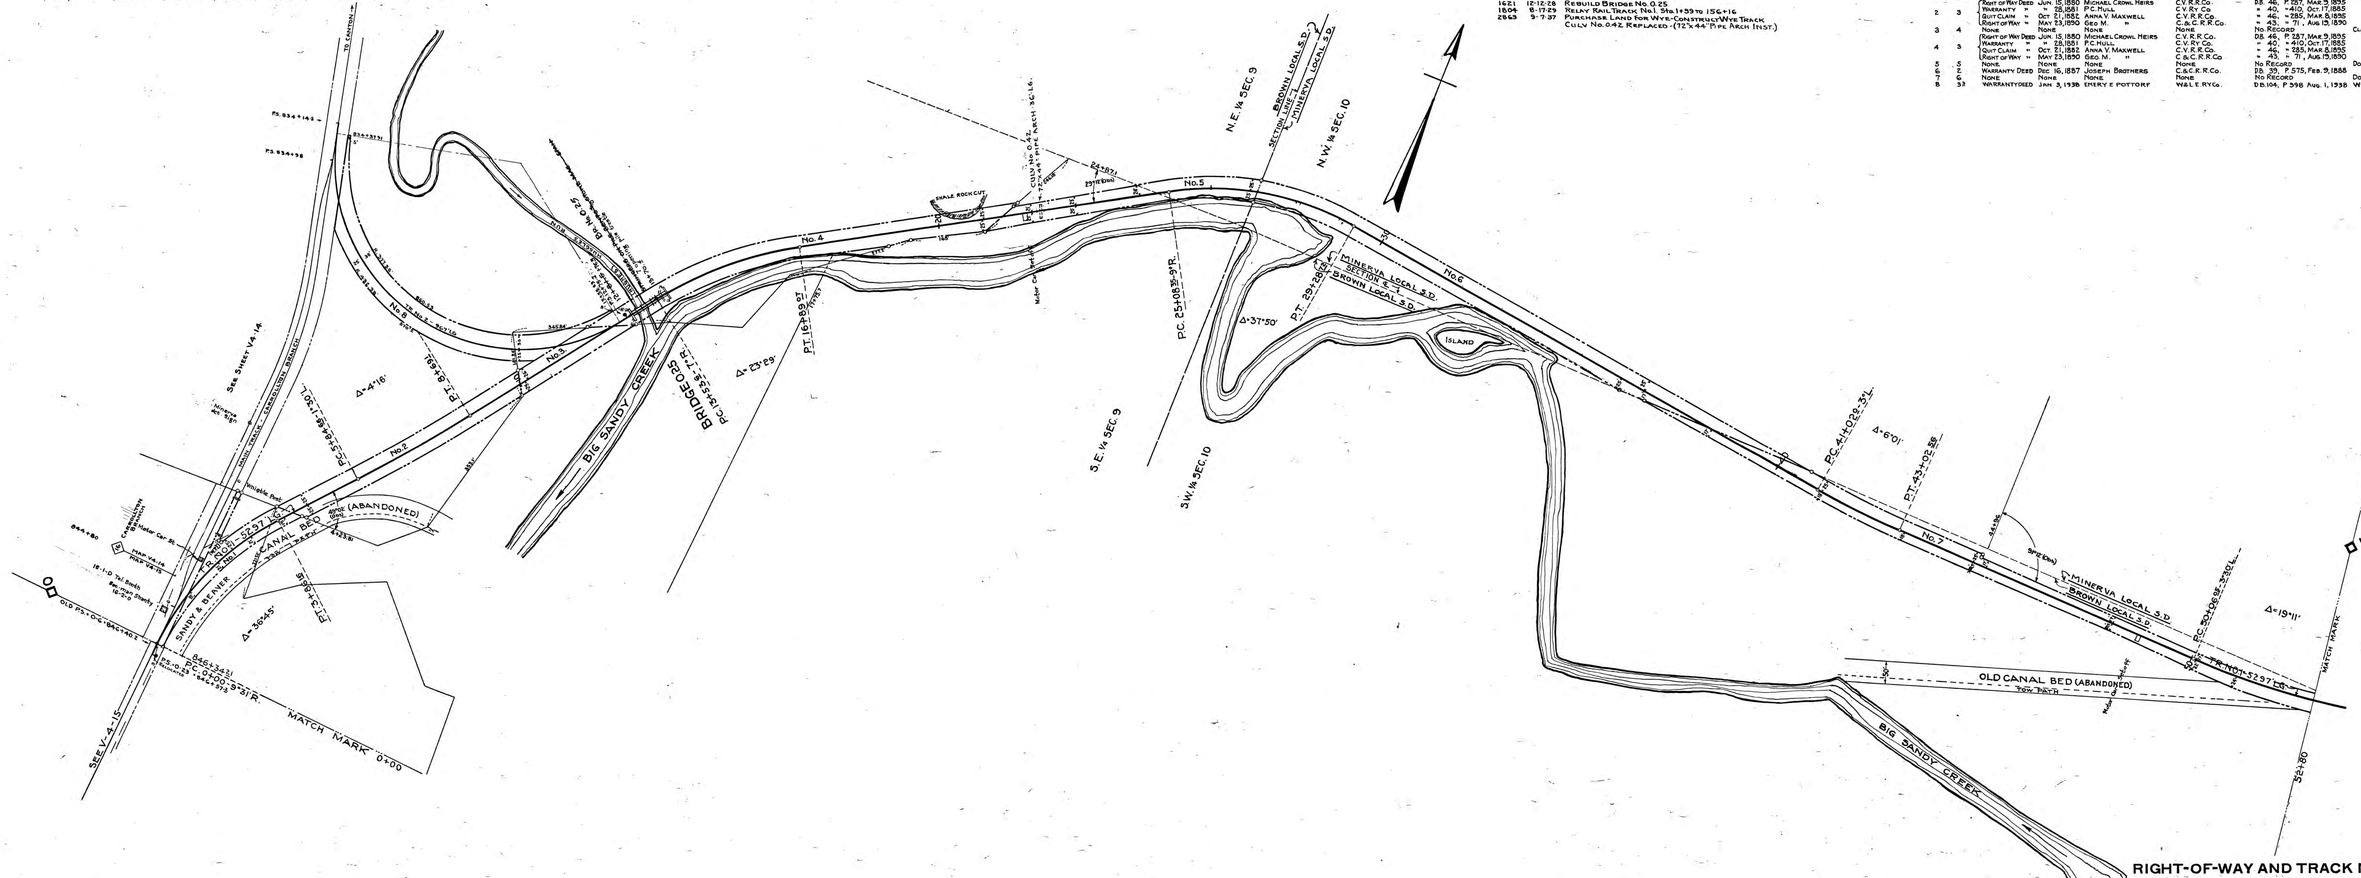
15' LOCATION
P.S. 834+19.3
P.S. 834+19.8
P.S. 834+78.9
P.S. 834+98
No.1
No.2
No.3
No.4
No.5
No.6
No.7
No.8
Δ=4°16'
D=1°-29'-52.5"
T=61.68'
L=123.36'
P.T. 61.68'
P.C. 1+61.68
Δ=2°-8'
P.T. 161+69.67'
Δ=3°-56'-45"
P.T. 53+58.17'
P.C. 25+08.85'-9"R.
Δ=3°37'50"
P.T. 29+36.64'
Δ=4°-6'-01"
P.C. 41+02.85'
P.T. 43+05.59'
Δ=19°11'
P.C. 30+09.85'-3230.4'
P.T. 34+07.52'
Δ=19°11'
P.C. 0+00.25'-3°-31'R.
P.T. 5+26.25'
P.C. 846+34.21
MATCH MARK 0+00
MATCH MARK
35+80
BIG SANDY CREEK
BRIDGE 0.25
RC 53+58.17'R.
SCALE ROCK CUT
CULV. No. 0.42 (12'x 44' TYPE ARCH INST.)
ISLAND
MINERVA LOCAL S.D.
BROWN LOCAL S.D.
SECTION 1 BROWN LOCAL S.D.
MINERVA LOCAL S.D.
N.E. ¼ SEC. 9
N.W. ¼ SEC. 10
S.E. ¼ SEC. 9
S.W. ¼ SEC. 10
OLD CANAL BED (ABANDONED)
TOW PATH
SANDY & BEAVER CANAL BED (ABANDONED)
OLD P.S.T.O.C. 844+80.1
SEE V-4-15
SEE V-4-15A

SCHEDULE OF FENCES

SIDE	KIND	FROM STA.	TO STA.	LENGTH	TOTAL	FT. OF WIRE FENCE	NO OF GATES	No. OF APRONS	NO. OF CATTLE GDS.
R & L	5 STRAND	52+80	84+00	3220					
L.	" "	91+30	105+60	1710	9600				
R.	54" W.W.	103+00	105+60	1460				4	
R.	" "	103+00	105+60	260	260				

SCHEDULE OF PROPERTY

NO	CUST NO	INSTRUMENT	DATE	GRANTOR	GRANTEE	RECORD	REMARKS
1	6	SAME AS PARCEL No. 7, V4-15A					
2	7	NONE	NONE	NONE	NONE	NO RECORD	DONATED LAND
3	8	"	"	"	"	" "	" "
4	9	"	"	"	"	" "	" "
5	10	WARRANTY DEED	DEC 10, 1879	SAMUEL CARSON	C.V.R.R Co.	DB 38, P 491, JUL 24, 1885	
6	11	NONE	NONE	NONE	NONE	NO RECORD	DONATED LAND
7	12	"	"	"	"	" "	" "
8	13	"	"	"	"	" "	" "
9	14	"	"	"	"	" "	" "
10	15	RIGHT OF WAY DEED	FEB. 25, 1880	M. & E. JOHNSTON	C.V.R.R Co.	DB 40, P 381, JUL 24, 1885	

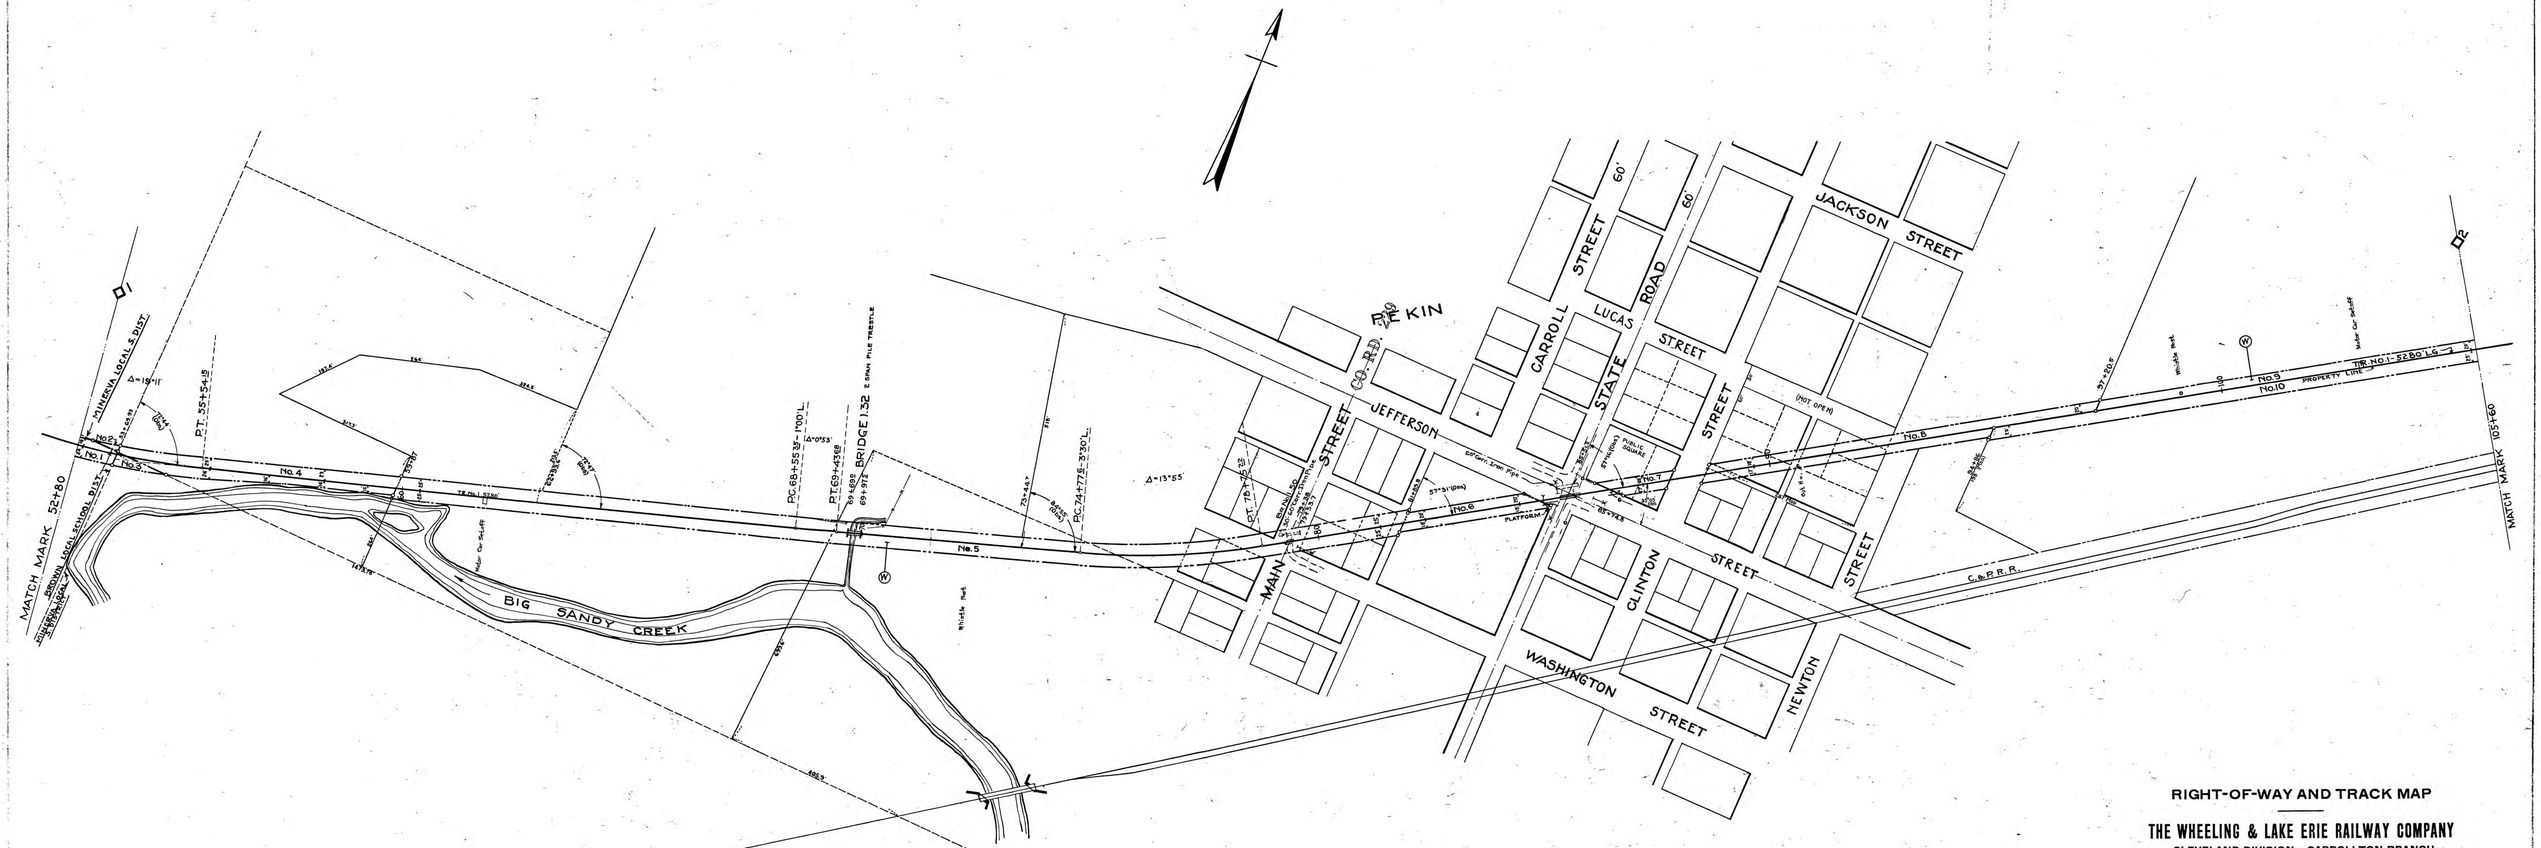

AFE C.R. DATE PROJECT
1112.0 5124 7-2-53 INSTALL 60" CORR I PIPE REPLACING TIMBER BR No. 1.59.

Sheet No. 15B of 46 of the Wheeling and Lake Erie Railway
from survey station 52+80 to survey station 105+60
(Mileage Engineer)
D.S.H. Taylor
Engineer

RIGHT-OF-WAY AND TRACK MAP

THE WHEELING & LAKE ERIE RAILWAY COMPANY

CLEVELAND DIVISION — CARROLLTON BRANCH
— MINERVA BRANCH —

STATION 52+80 TO STATION 105+60

SCALE: 1 IN. = 100 FT. JUNE 30, 1916

OFFICE OF VALUATION ENGINEER, CLEVELAND, O.

APRIL 1961

V4
15B

Revised June 15, 1962

4-6-1

Revised

SCHEDULE OF FENCES

SIDE	KIND	FROM STA.	TO STA.	LENGTH	TOTAL	FT. OF WIRE FENCE	NO. OF GATES	NO. OF APRONS	NO. OF CATTLE GDS.
R.	34" W.W.	105+60	112+70	110					
L.	" "	112+70	134+10	2140	2635				
R.	8 STRAND	105+60	112+70	710					
R.	" "	112+70	120+10	740	1435		2		

Changes
AFE 60310 1977 Improve Xing. Sa. 2.85 (Outlay 2%)

SCHEDULE OF PROPERTY

NO.	CUST NO.	INSTRUMENT	DATE	GRANTOR	GRANTEE	RECORD	REMARKS
P16	184	Quit Claim Deed	Jul. 23, 1974	W. & L.E. Ry. Co.	American Road Machinery, Inc.	Vol. 173 P. 193 Aug. 30, 1974	
P12, P13	228	Easement	Jan. 11, 1982	The W. & L.E. Ry. Co.	Village Of Minerva O.	Vol. 207 P. 783 Mar. 2, 1982	Improvement Pit C.R. 183

SCHEDULE OF PROPERTY

NO.	CUST NO.	INSTRUMENT	DATE	GRANTOR	GRANTEE	RECORD	REMARKS
1	14	Same as Parcel 9, V4 - 15 P					
2	15	" "	" "	" "	" "	" " 10,	
3	15	Right of Way Deed	Feb. 25, 1880	Mary & E. Johnston	C.V.R.R.Co.	DB. 40, P. 381, Jul. 04, 1885	
4	16	Warranty "	May 28, "	John Weaver	" "	" 34, " 124, " 10, 1880	
		" "	Jun. 30, 1900	Isaac & Wm. Pennock	W. & L. E. RR Co	" 85, " 91, Aug. 16, 1900	
5	17	Quit Claim "	" "	Joel Pennock Heirs	" "	" 50, " 542, " 15, "	
		" "	Jul. 19, "	Harold F. Conkle	" "	" " 544, " 16, "	
6	18	Warranty "	Apr. 14, 1906	Isaac N. Pennock, et al.	" "	" 63, " 417, May 18, 1906	Not in Use.
7	19	Quit Claim "	Jul. 26, 1900	American Foundry Co	Guardian Trust Co.	" 80, " 543, Aug. 16, 1900	
		" "	Mar. 15, 1917	Guardian Sav. & Tr. Co	W. & L. E. R R Co	" 77, " 25, Apr. 5, 1917	
8	20	Right of Way "	Jun. 27, 1881	Marshall Hoopes	C.V. Ry Co.	" 35, " 167, Jul. 7, 1881	
9	21	" "	Mar. 15, 1880	Thomas Mackey	C.V. R.R.Co.	" 34, " 66, May 1, 1880	
10	22	Warranty "	Carolina "	" "	" "	" " 237, Oct. 6, "	
11	23	" "	Aug. 29, 1916	Silas W. Hart	W.M. Duncan, Rec'vr.	" 78, " 264, Sep. 12, 1916	
12	24	" "	Oct. 5, 1880	Carolina Mackey	C.V.R.R.Co	" 34, " 137, Oct. 6, 1880	
13	21	Right of Way "	Mar. 15, "	Thomas "	" "	" " 66, May 1, "	
5, 6	17A	Easement "	Jun. 14, 1941	W. & L.E. R.Y. Co.	Village of Minerva	Vol. 114 P. 114	Jul. 11, 1941
14	21A	" "	Jan. 9, 1959	Donald W. Baker, William C. Barter, Thomas W. Bennett	W. & L. E. Ry. Co.	Vol. 128 P. 495	Jan 26, 1959 For Sidetrack Purposes.

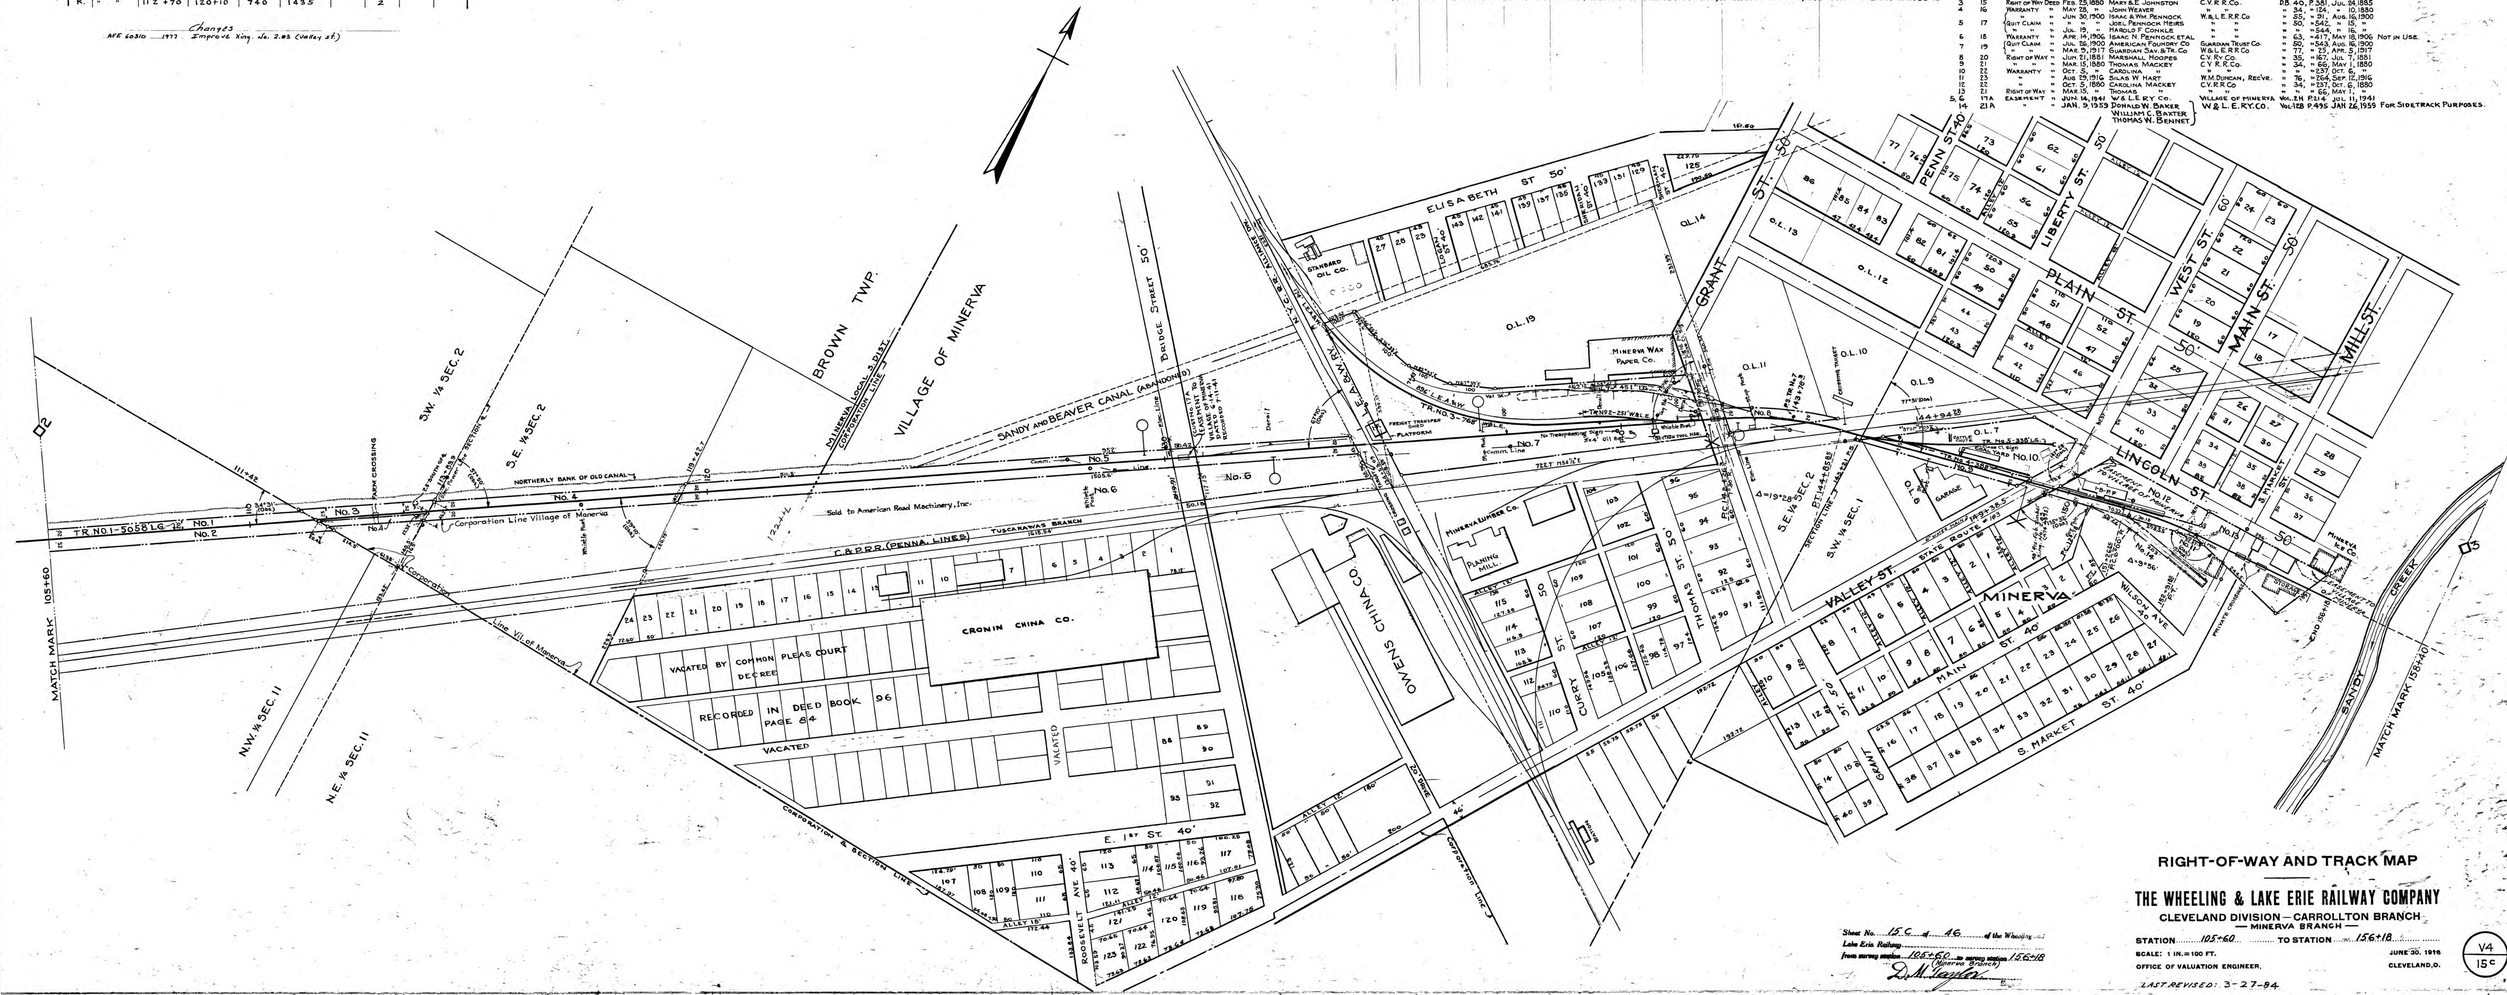

Sheet No. 15C of 16 of the Wheeling Lake Erie Railway
From survey station 105+60 to survey station 156+18 (Minerva Branch)
D.M. Saylor

RIGHT-OF-WAY AND TRACK MAP

THE WHEELING & LAKE ERIE RAILWAY COMPANY

CLEVELAND DIVISION — CARROLLTON BRANCH
— MINERVA BRANCH —

STATION 105+60 TO STATION 156+18

SCALE: 1 IN. = 100 FT. JUNE 30, 1916

OFFICE OF VALUATION ENGINEER, CLEVELAND, O.

LAST REVISED: 3-27-84

V4
15C

4-6-1

SCHEDULE OF FENCES

SIDE	KIND	FROM STA	TO STA	LENGTH	TOTAL	FT OF WING FENCE	NO OF GATES	NO OF APRONS CATTLE GDS.	NO OF
L & R	5 STRAND	857+60	943+20	4260	9540			6	
"	"	944+30	950+40	610					

SCHEDULE OF PROPERTY

NO	CUST NO	INSTRUMENT	DATE	GRANTOR	GRANTEE	RECORD	REMARKS
1	31	SAME AS PARCEL No. 10, V4-15					
2	32	NONE	NONE	NONE	NONE	NO RECORD	DONATED LAND
3	33	"	"	"	"	"	"
4	34	"	"	"	"	"	"
5	35	"	"	"	"	"	"

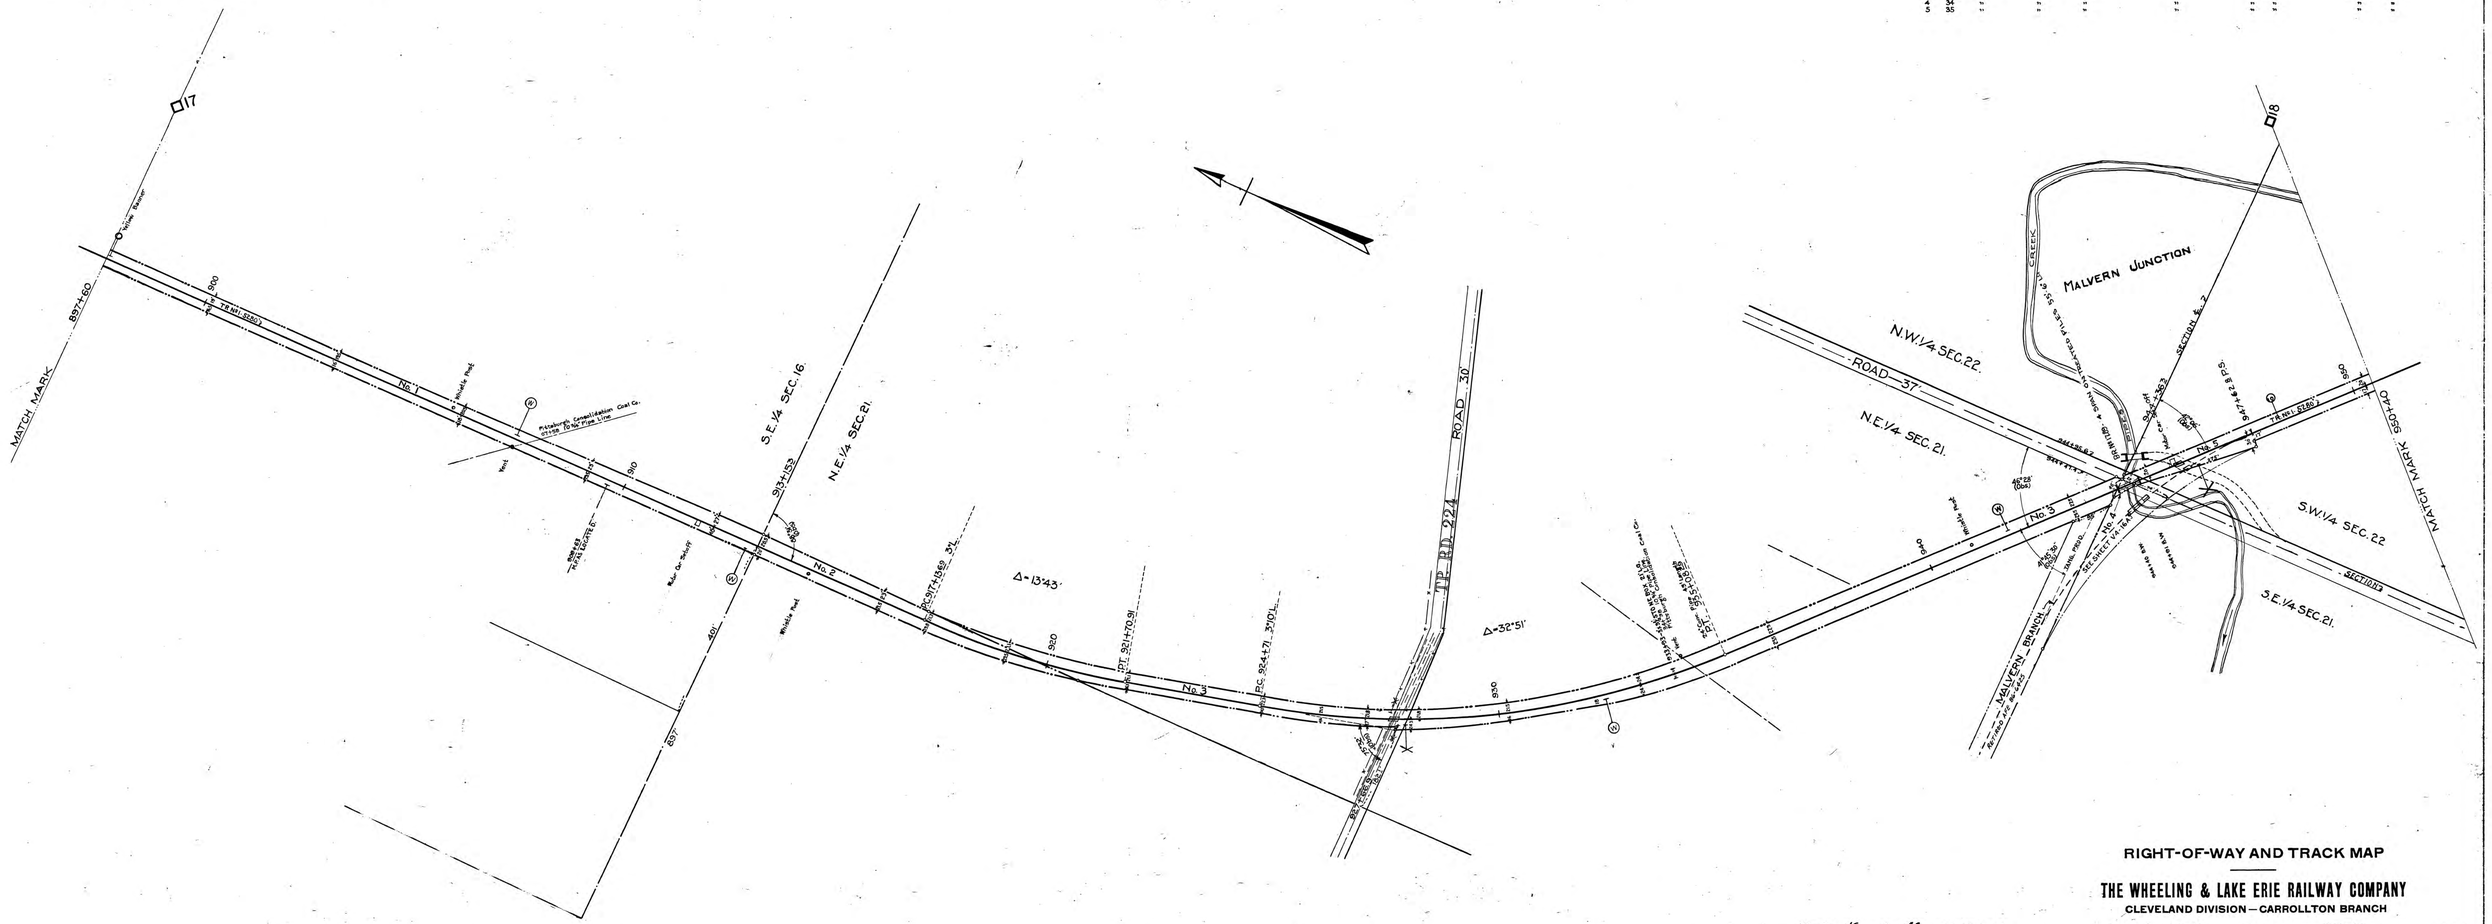
MATCH MARK 897+60
Station Marker
No. 1
No. 2
No. 3
Pittsburgh Consolidation Coal Co. 10"ø To 16" Pipe Line
