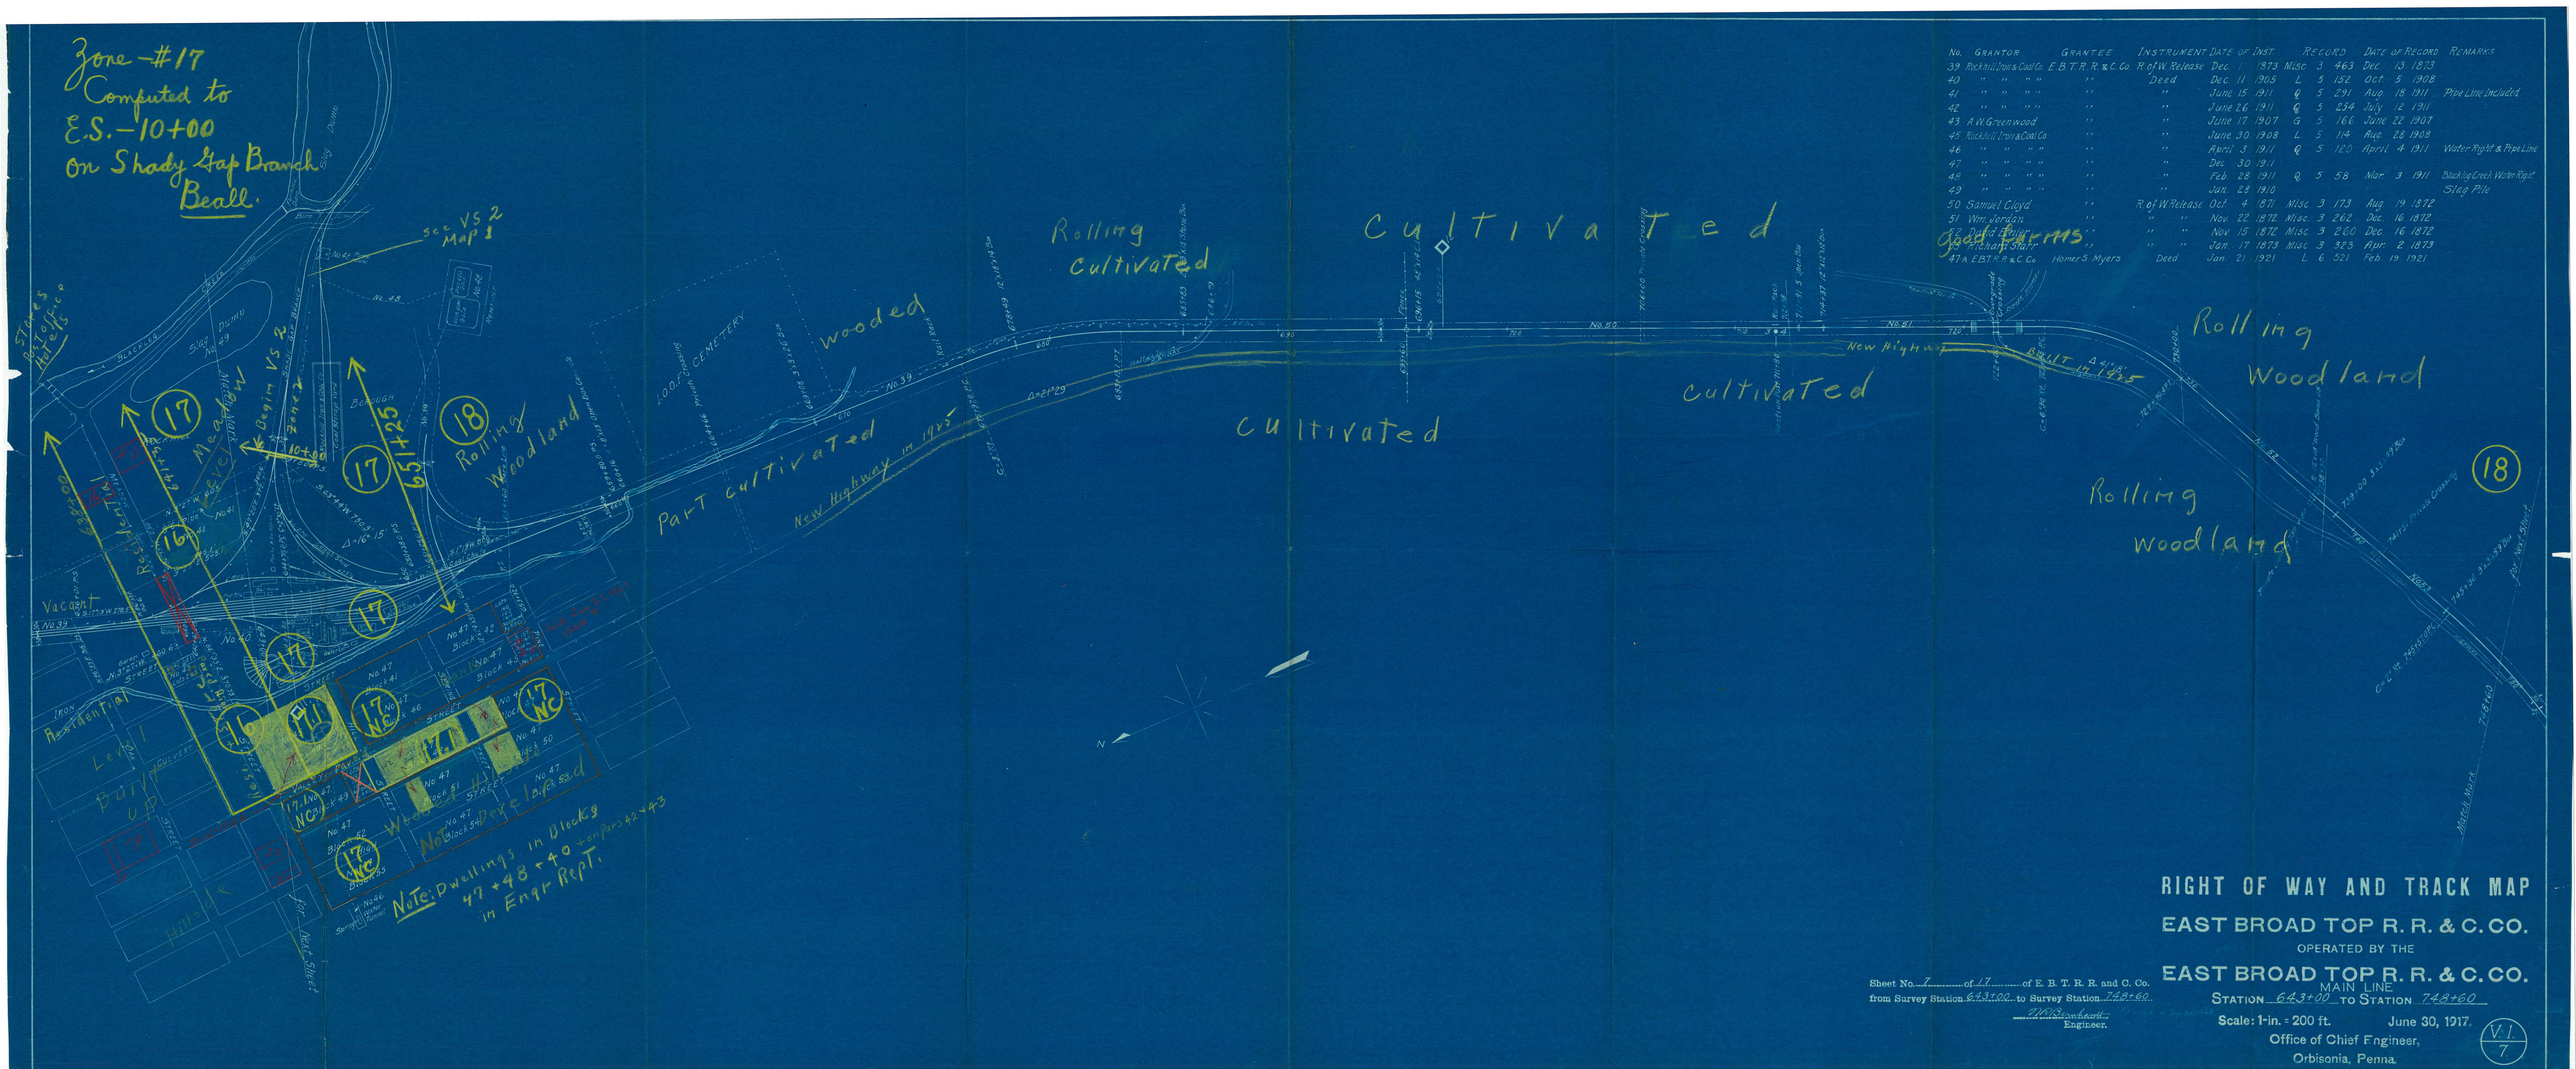

No.	Grantor	Grantee	Instrument	Date of Inst	Record			Date of Record	Remarks
39	Rockhill Iron & Coal Co.	E.B.T.R.R. & C. Co.	R. of W. Release	Dec. 1 1873	Misc.	3	463	Dec. 13 1873	
40	" " " "	"	Deed	Dec 11 1905	L	5	152	Oct. 5 1908	
41	" " " "	"	"	June 15 1911	Q	5	291	Aug. 18 1911	Pipe Line Included
42	" " " "	"	"	June 26 1911	Q	5	254	July 12 1911	
43	A.W. Greenwood	"	"	June 17 1907	G	5	166	June 22 1907	
45	Rockhill Iron & Coal Co	"	"	June 30 1908	L	5	114	Aug. 28 1908	
46	" " " "	"	"	April 3 1911	Q	5	120	April 4 1911	Water Right & Pipe Line
47	" " " "	"	"	Dec. 30 1911					
48	" " " "	"	"	Feb 28 1911	Q	5	58	Mar. 3 1911	Blacklog Creek Water Right
49	" " " "	"	"	Jan. 28 1910					Slag Pile
50	Samuel Cloyd	"	R. of W. Release	Oct. 4 1871	Misc.	3	173	Aug. 19 1872	
51	Wm. Jordan	"	" "	Nov. 22 1872	Misc.	3	262	Dec. 16 1872	
52	David Cloyd	"	" "	Nov 15 1872	Misc.	3	260	Dec. 16 1872	
53	Richard Starr	"	" "	Jan. 17 1873	Misc.	3	323	Apr. 2 1873	
47A	E.B.T.R.R. & C. Co	Homer S. Myers	Deed	Jan. 21 1921	L	6	521	Feb 19 1921	

Sheet No. 7 of 17 of E. B. T. R. R. and C. Co.
from Survey Station 643+00 to Survey Station 748+60

W.W. Beauchamp
Engineer.

RIGHT OF WAY AND TRACK MAP

EAST BROAD TOP R. R. & C. CO.

OPERATED BY THE

EAST BROAD TOP R. R. & C. CO.

MAIN LINE

STATION 643+00 TO STATION 748+60

Scale: 1-in. = 200 ft. June 30, 1917.

Office of Chief Engineer,
Orbisonia, Penna.

V.I. 7

National Archives and Records Administration
www.railsandtrails.com