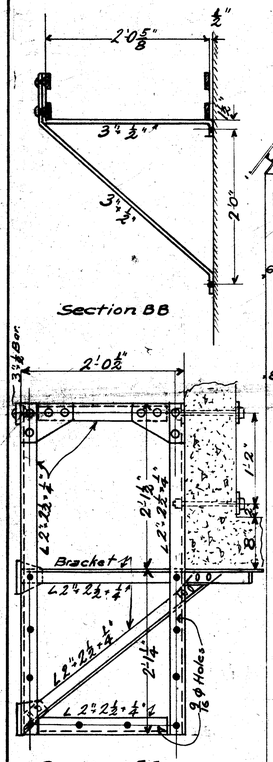

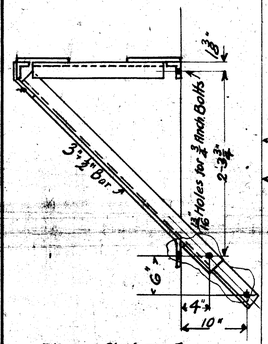

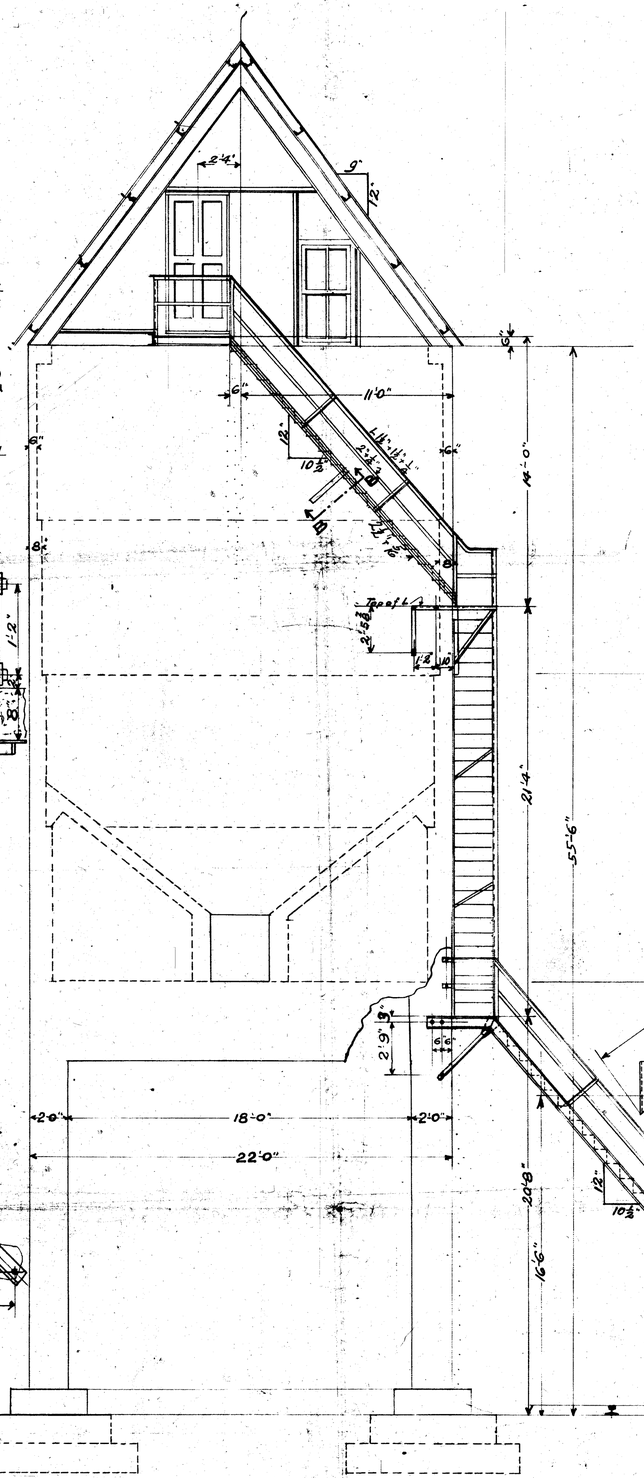

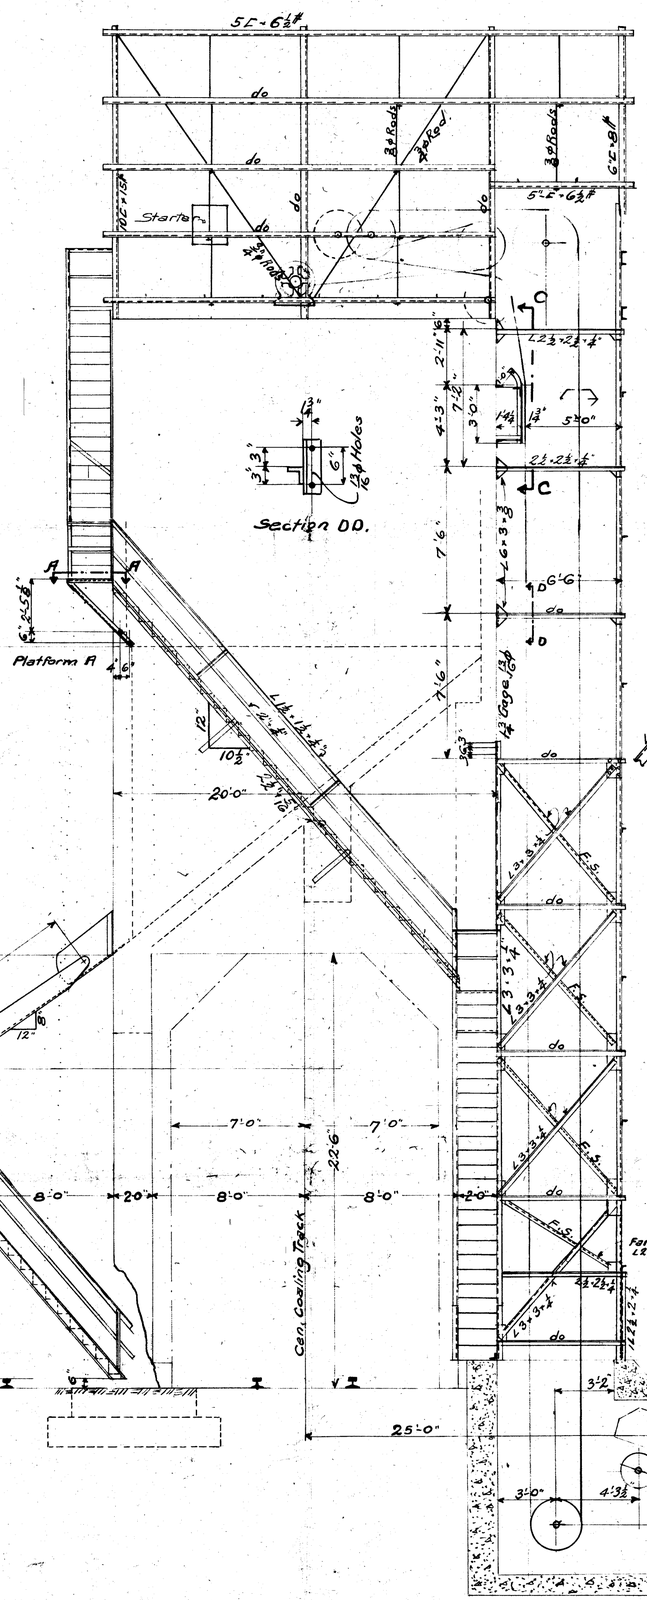

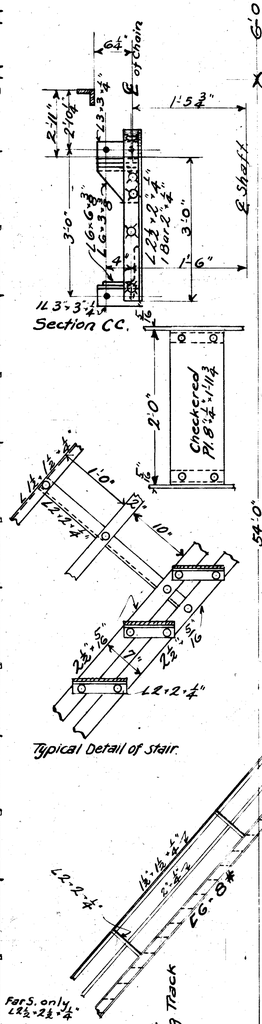

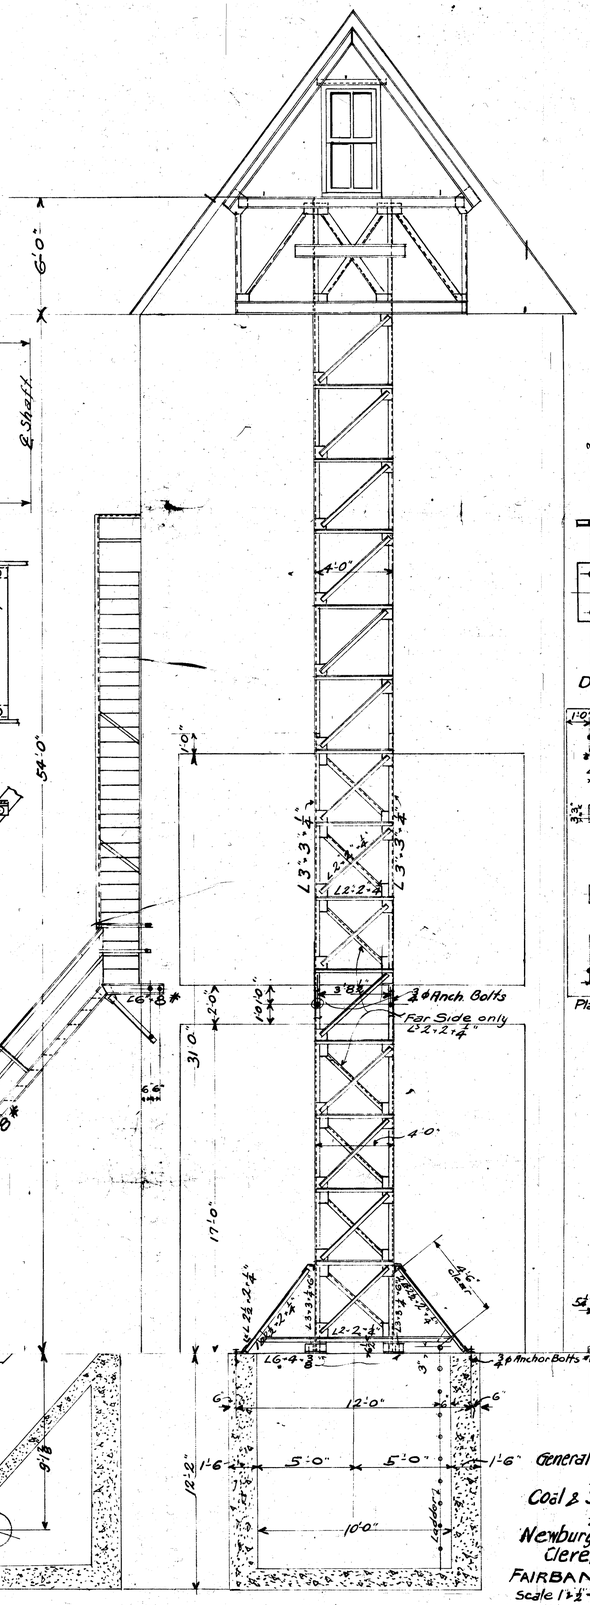

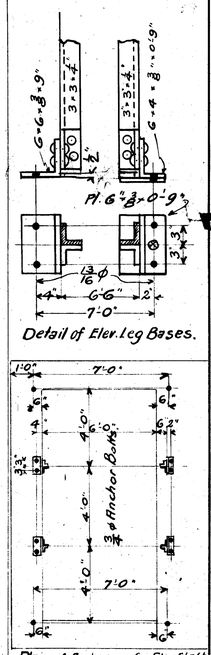

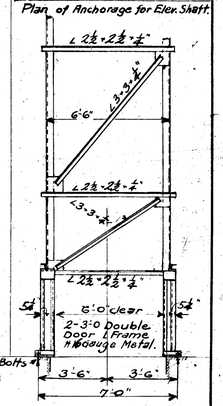

General Plan of Elevator & Stairs for Coal & Sand Station for Newburgh & So. Shore R'y. Cleveland, Ohio

FAIRBANKS, MORSE & Co

Scale 1"=1'-0" Chicago, Ill. 12.5.16

Made by: O.F.

C-542-8½