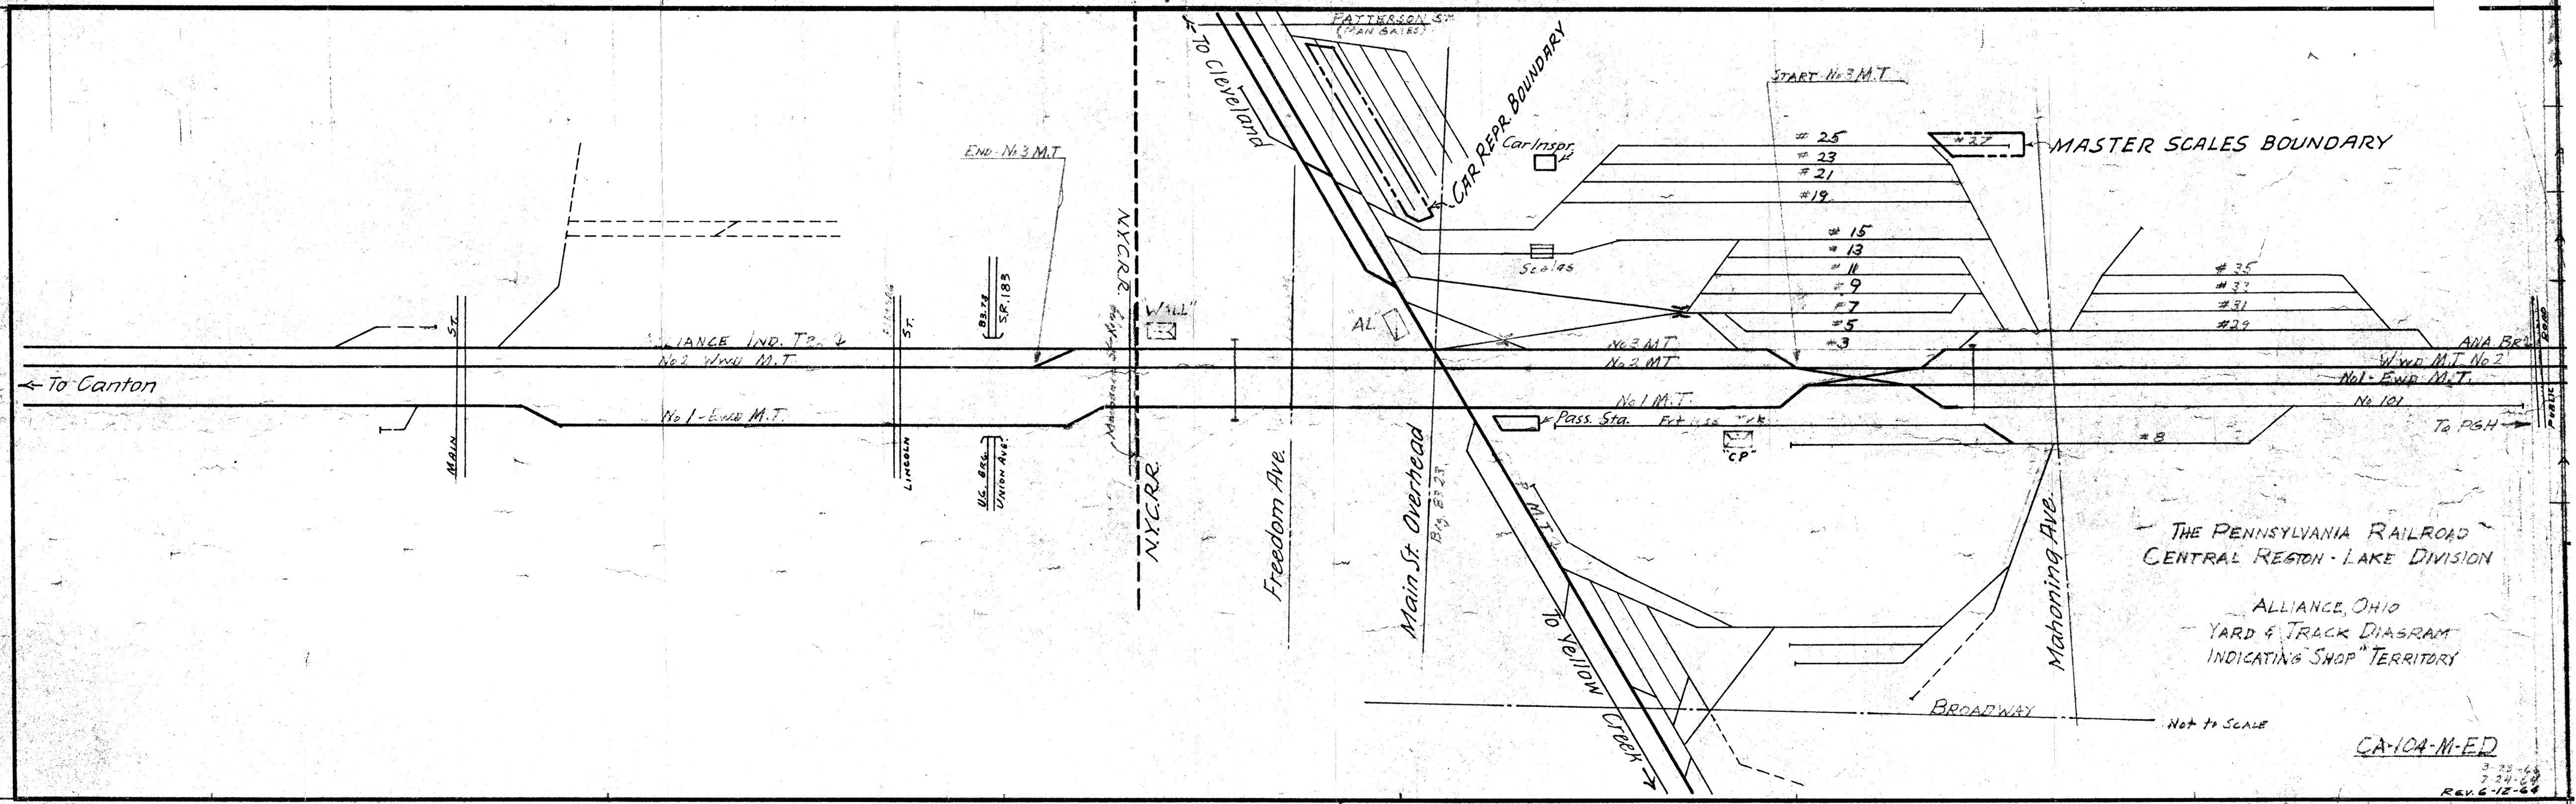
THE PENNSYLVANIA RAILROAD
CENTRAL REGION - LAKE DIVISION
ALLIANCE, OHIO
YARD & TRACK DIAGRAM
INDICATING "SHOP" TERRITORY
Not to Scale
CA-104-M-ED
Rev. 6-12-64
To Canton
Main St.
Lincoln St.
S.R. 183
Union Ave.
End No. 3 M.T.
N.Y.C.R.R.
N.Y.C.R.R.
"Wall"
To Cleveland
Patterson St.
Car Repr. Boundary
Car Inspr.
Start No. 3 M.T.
#25
#23
#21
#19
#15
#13
#11
#9
#7
#5
#3
#27
MASTER SCALES BOUNDARY
Scales
"AL"
No 2 Wwd M.T.
No 1 - Ewd M.T.
No. 3 M.T.
No. 2 M.T.
No 1 M.T.
Pass. Sta.
"CP"
#8
#35
#33
#31
#29
Wwd M.T. No 2
No 1 - Ewd M.T.
No. 101
To PGH
Freedom Ave.
Main St Overhead
Mahoning Ave.
To Yellow Creek
Broadway