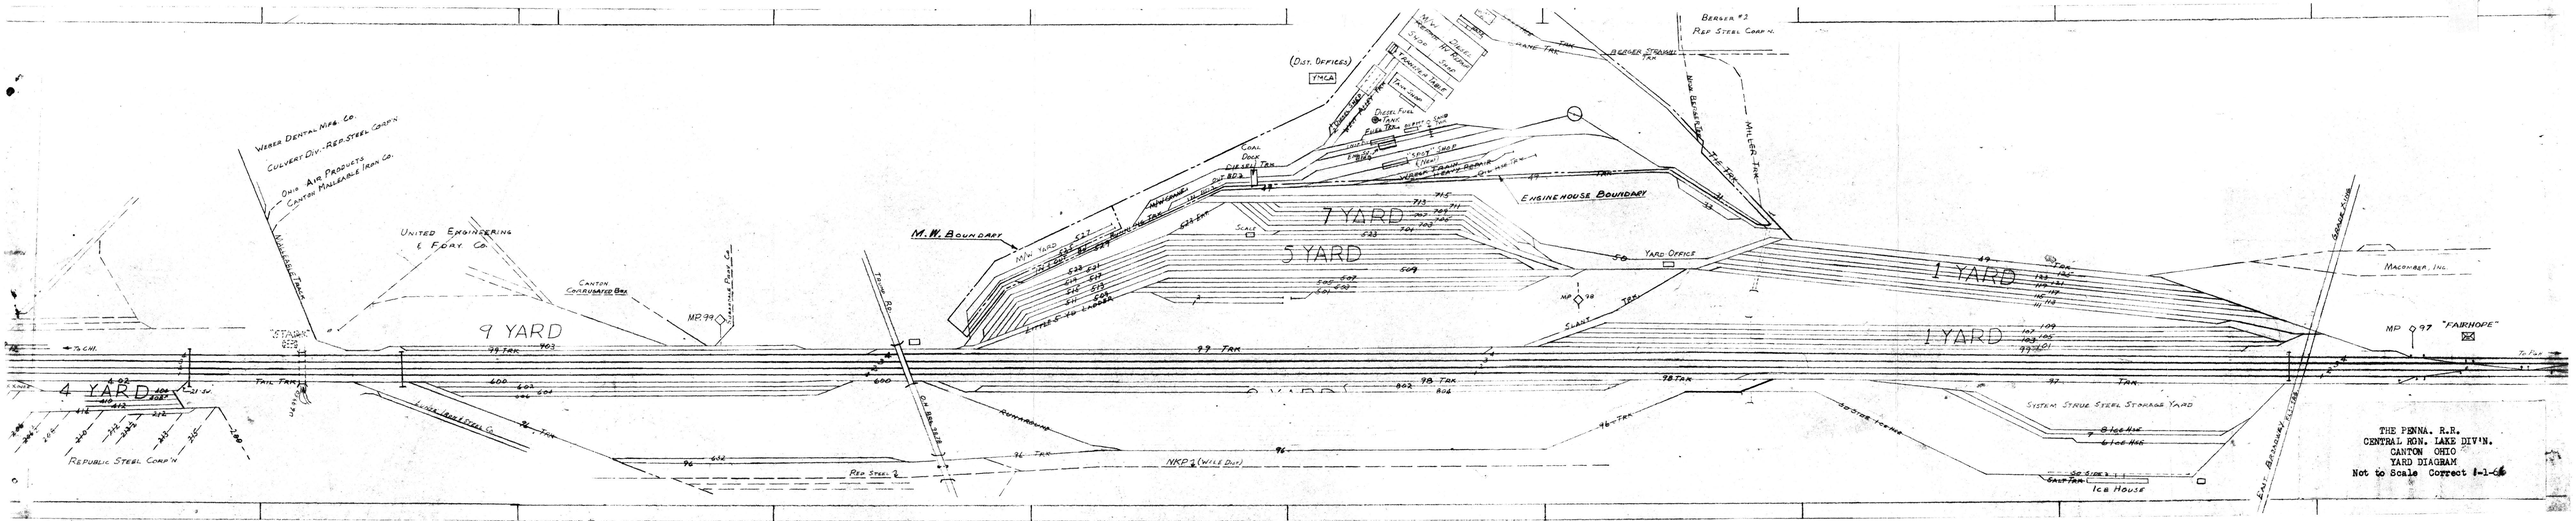
THE PENNA. R.R.
CENTRAL REGN. LAKE DIV'N.
CANTON OHIO
YARD DIAGRAM
Not to Scale Correct 1-1-46
4 YARD
9 YARD
7 YARD
5 YARD
1 YARD
"STARK"
MP 99
MP 98
MP 97 "FAIRHOPE"
M.W. BOUNDARY
ENGINEHOUSE BOUNDARY
YARD OFFICE
(DIST. OFFICES)
Y.M.C.A.
COAL DOCK
DIESEL FUEL TANK
SAND TOWER
TRACK SCALE
TROUT RD.
CLINT
MACOMBER, INC.
ICE HOUSE
SYSTEM STRUC. STEEL STORAGE YARD
RUNAROUND
NKP 2 (WILLS DUP.)
RED STEEL 2
REPUBLIC STEEL CORP'N
WEBER DENTAL MFG. CO.
CULVERT DIV.-REP. STEEL CORP'N
OHIO AIR PRODUCTS
CANTON MALLEABLE IRON CO.
UNITED ENGINEERING & FDRY. CO.
CANTON CORRUGATED BOX
CANTON STEEL FOUNDRY CO.
BERGER #3
REP. STEEL CORP'N
BERGER STRAIGHT TRK.
MILLER TRK.
MAIN BERGER TRK.
TEE TRK.
CRANE TRK.
SALT TRK.
EAST ALEXANDER RAILROAD