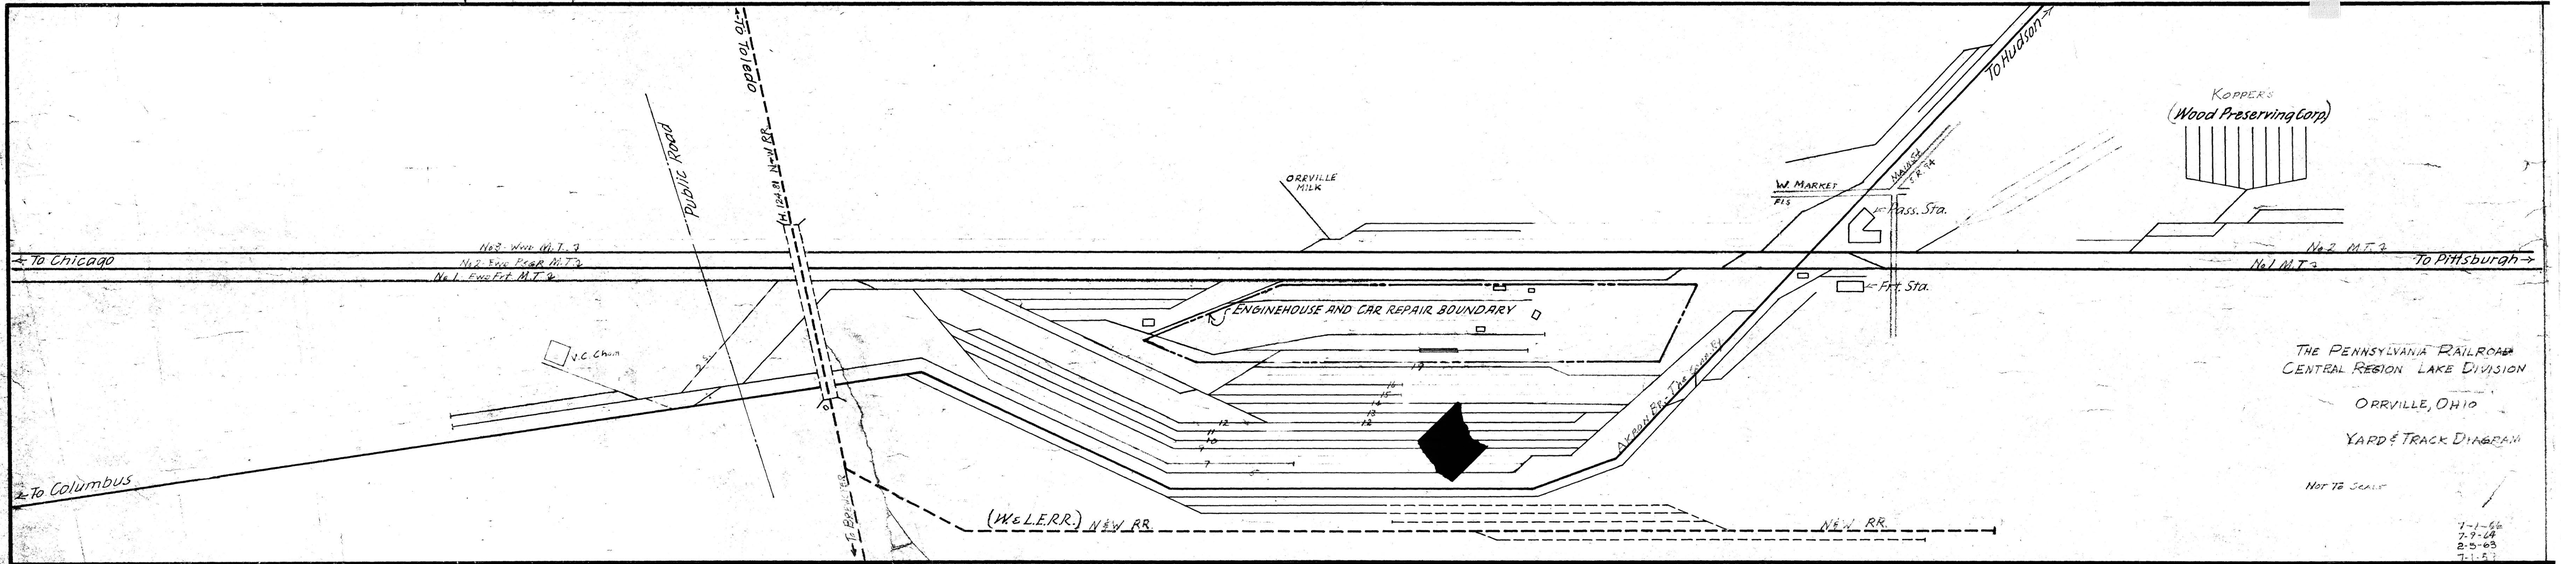
To Chicago
No2 Wes M.T.
No2 Sou Pass M.T.
No1 Fwt Frt M.T.
Public Road
To Toledo
(H.124) N.W. BR.
To Buckeye
To Columbus
H.C. Chum
ORRVILLE MILK
ENGINEHOUSE AND CAR REPAIR BOUNDARY
(W&LERR.) NEW RR
NEW RR
Akron Br. The Cleveland
W Market
Pass. Sta.
Frt. Sta.
To Hudson
KOPPERS
(Wood Preserving Corp)
No2 M.T.
No1 M.T.
To Pittsburgh
THE PENNSYLVANIA RAILROAD
CENTRAL REGION LAKE DIVISION
ORRVILLE, OHIO
YARD & TRACK DIAGRAM
NOT TO SCALE
7-1-66
7-9-64
2-5-63
7-1-57