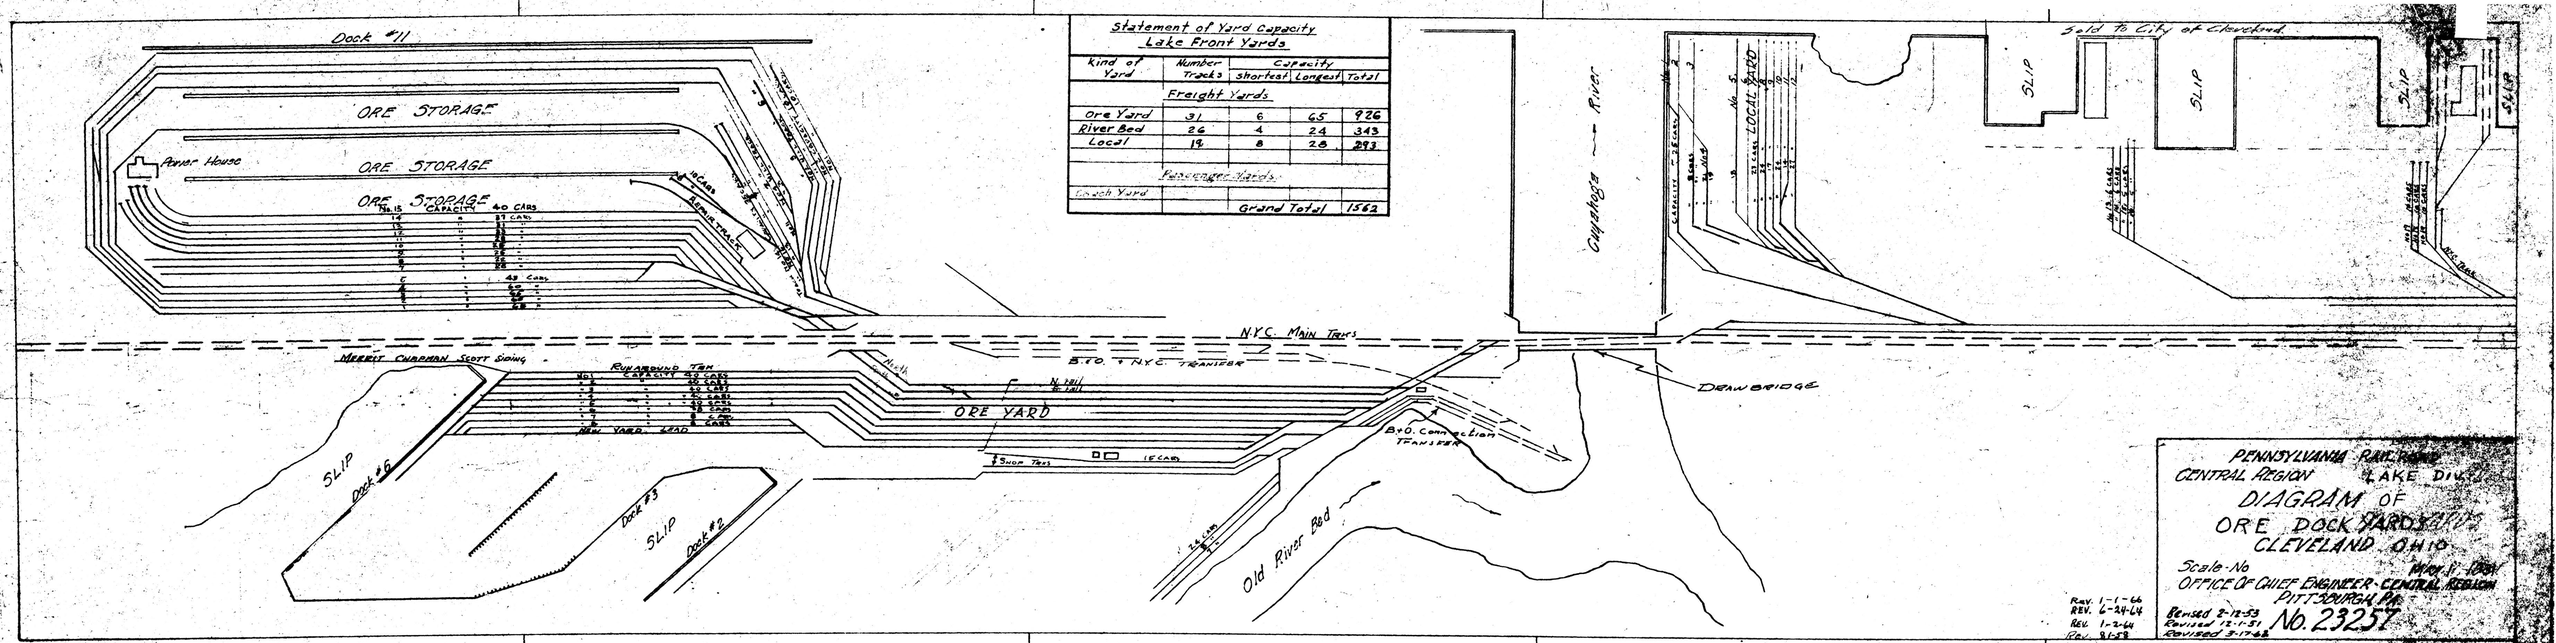

Statement of Yard Capacity
Lake Front Yards

Kind of Yard	Number Tracks	Capacity Shortest	Longest	Total
Freight Yards				
Ore Yard	31	6	65	926
River Bed	26	4	24	343
Local	19	8	28	293
Passenger Yards				
Coach Yard				
		Grand Total		1562

PENNSYLVANIA RAILROAD
CENTRAL REGION LAKE DIV.
DIAGRAM OF
ORE DOCK YARDS
CLEVELAND OHIO
Scale-No
OFFICE OF CHIEF ENGINEER-CENTRAL REGION
PITTSBURGH, PA.
Revised 2-12-53
Revised 12-1-51
Revised 3-17-48
No. 23257

Rev. 1-1-64
Rev. 6-24-64
Rev. 1-2-64
Rev. 8-1-58