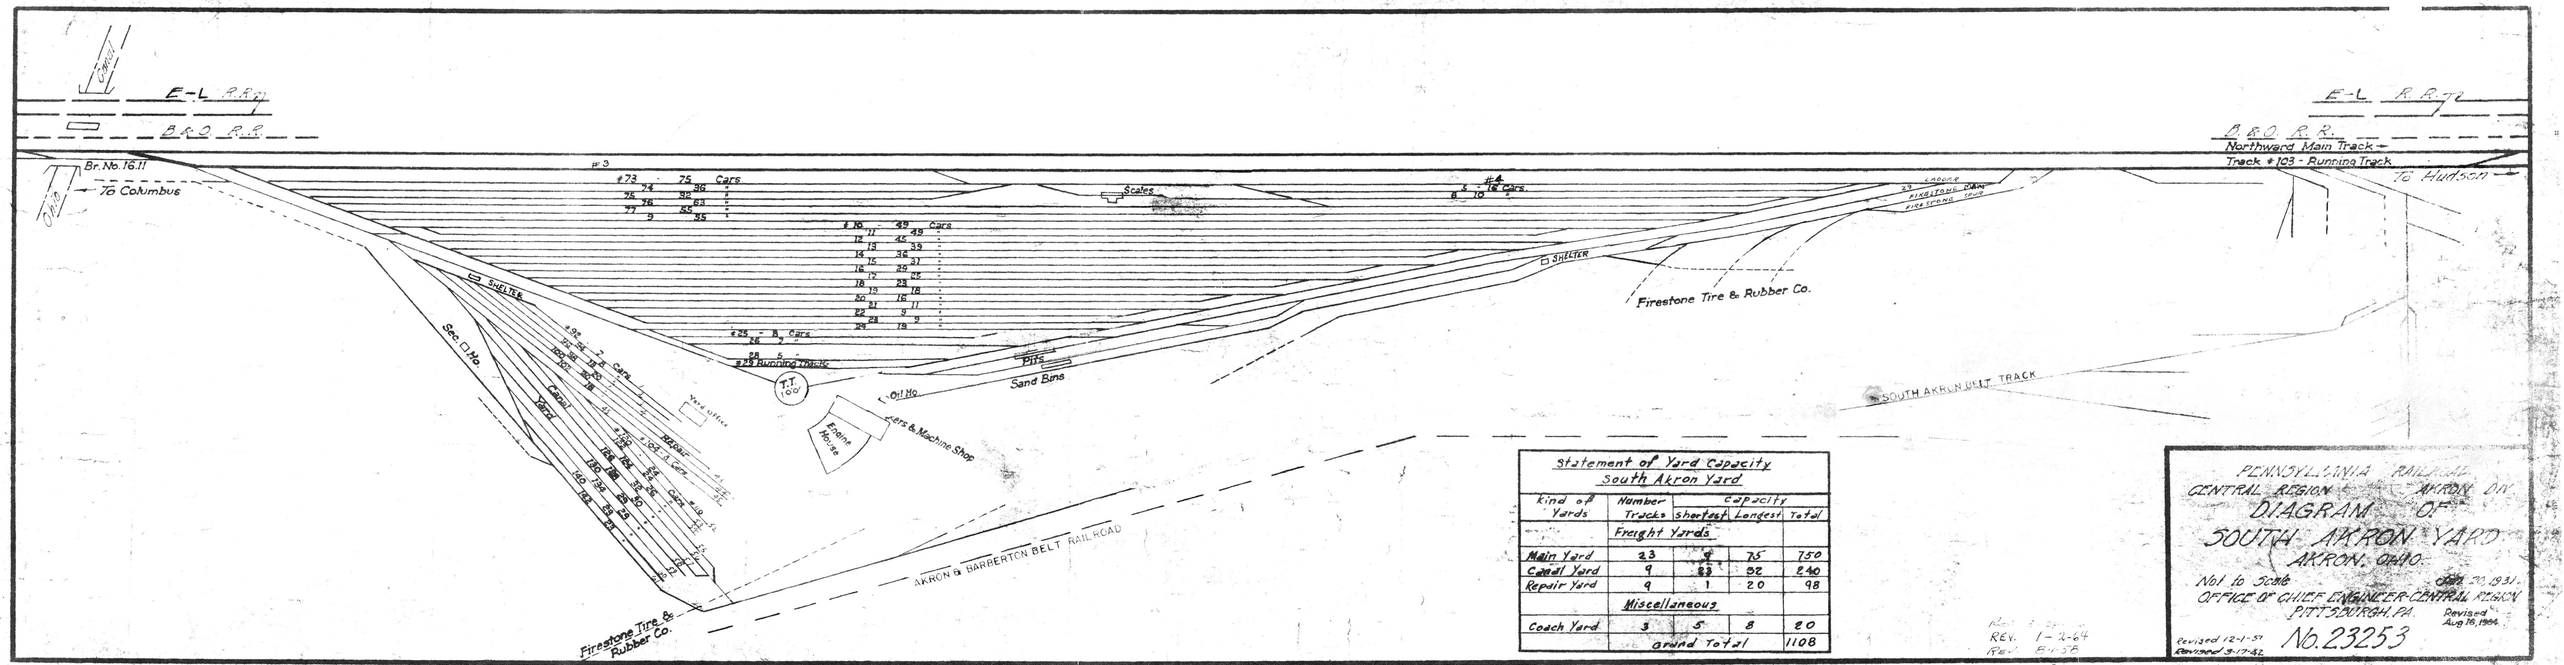

Statement of Yard Capacity
South Akron Yard

Kind of Yards	Number Tracks	Capacity Shortest	Capacity Longest	Capacity Total
	Freight Yards			
Main Yard	23	5	75	750
Canal Yard	9	23	92	240
Repair Yard	9	1	20	98
	Miscellaneous			
Coach Yard	3	5	8	20
	Grand Total			1108

Rev. 2-25-65
REV. 1-2-64
Rev. 8-1-58

PENNSYLVANIA RAILROAD
CENTRAL REGION AKRON, OH.
DIAGRAM OF
SOUTH AKRON YARD
AKRON, OHIO.
Not to Scale June 20, 1931.
OFFICE OF CHIEF ENGINEER-CENTRAL REGION
PITTSBURGH, PA. Revised Aug 16, 1964.
Revised 12-1-51
Revised 3-17-42
No. 23253

8-1-25