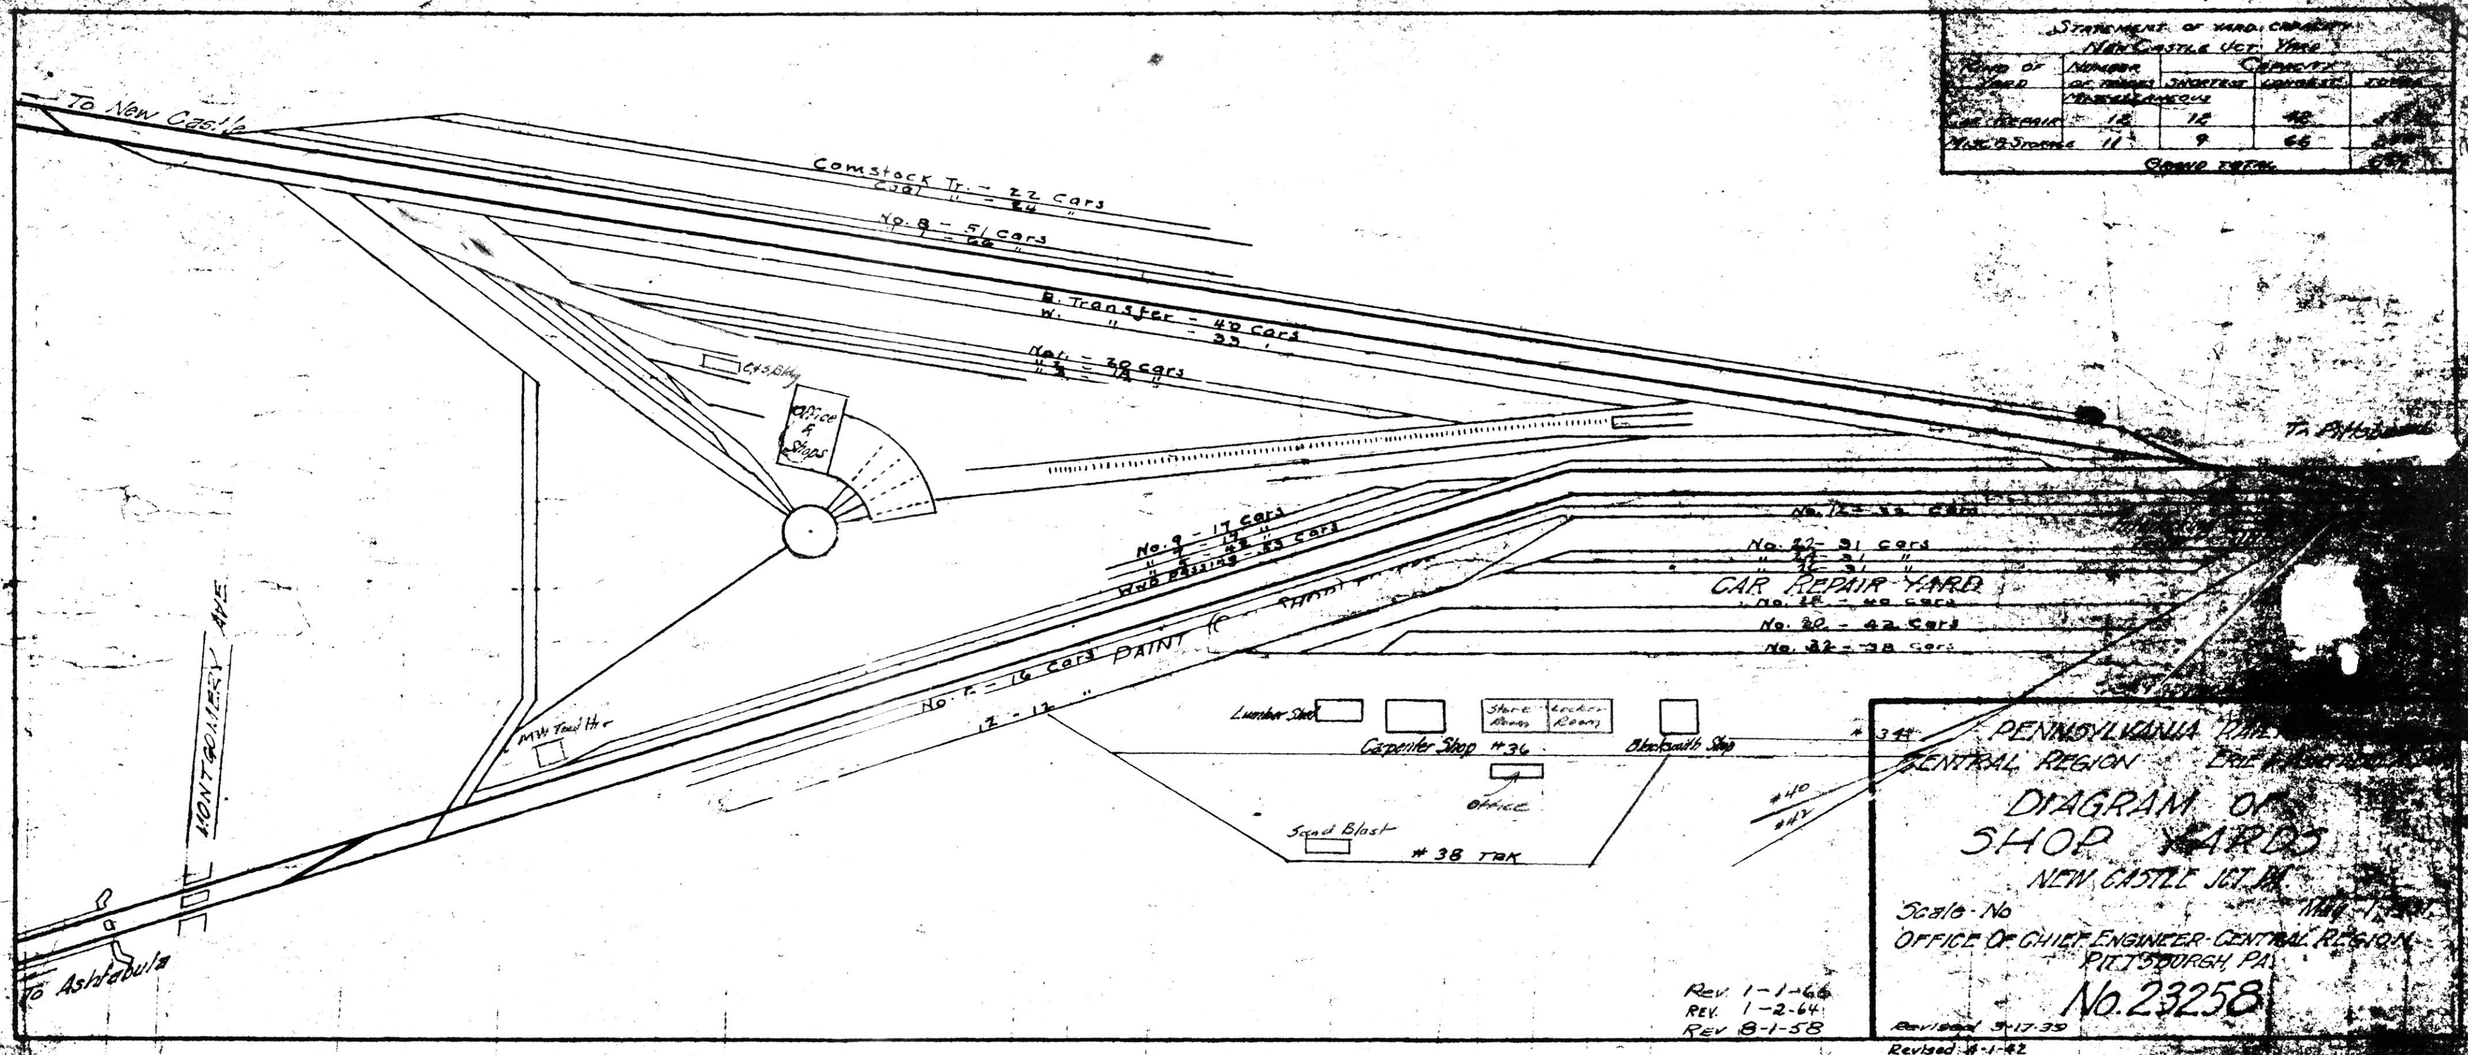

STATEMENT OF YARD CAPACITY
NEW CASTLE JCT. YARD

KIND OF YARD	NUMBER OF TRACKS	CAPACITY SHORTEST	CAPACITY LONGEST	TOTAL
	MISCELLANEOUS			
CAR REPAIR	12	12	42	[illegible]
MISC. & STORAGE	11	9	66	[illegible]
GRAND TOTAL				[illegible]