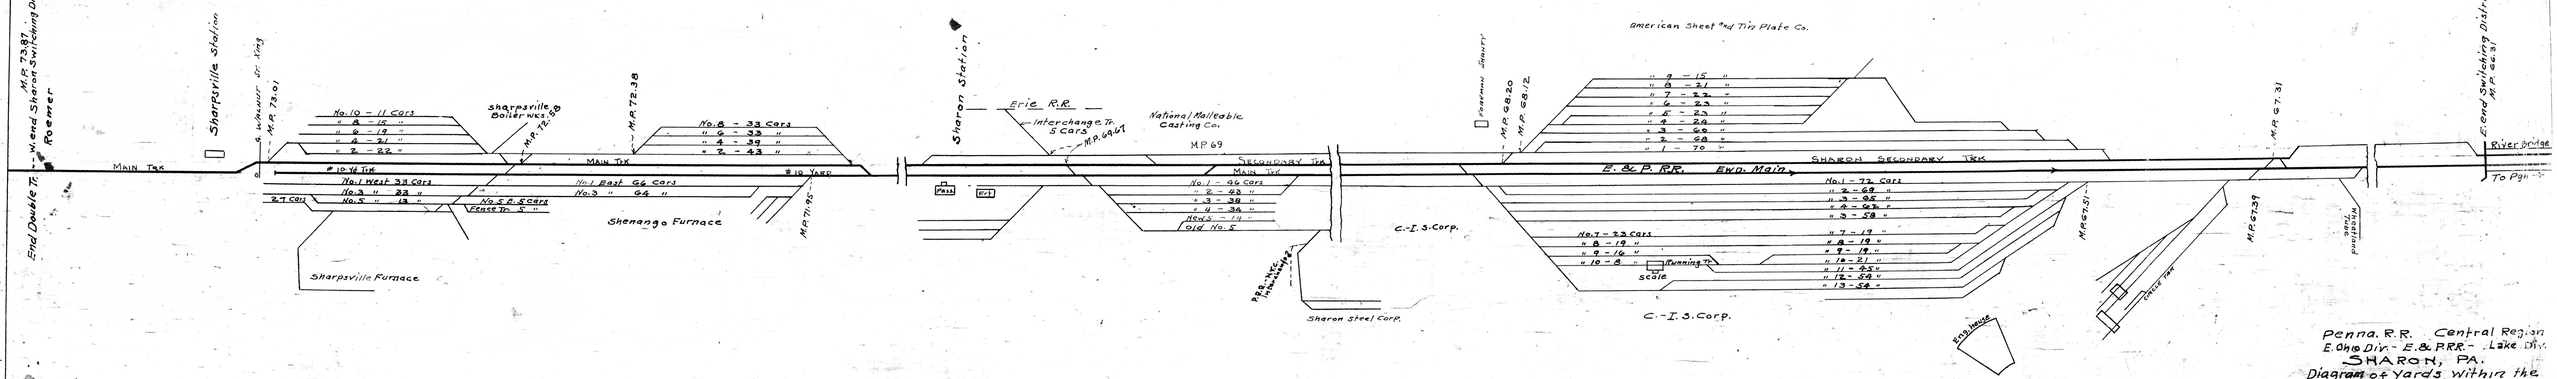

Penna. R.R. Central Region
E. Ohio Div. - E. & P. R.R. - Lake Div.
SHARON, PA.
Diagram of Yards within the Switching District
No Scale Feb. 13, 1941
Office of Div. Engr. New Castle, Pa.
Plan No. 41.009 File 39/2.

Revised 1-1-66
Revised 9-1-66
Revised 8-1-68
Revised 7-1-69