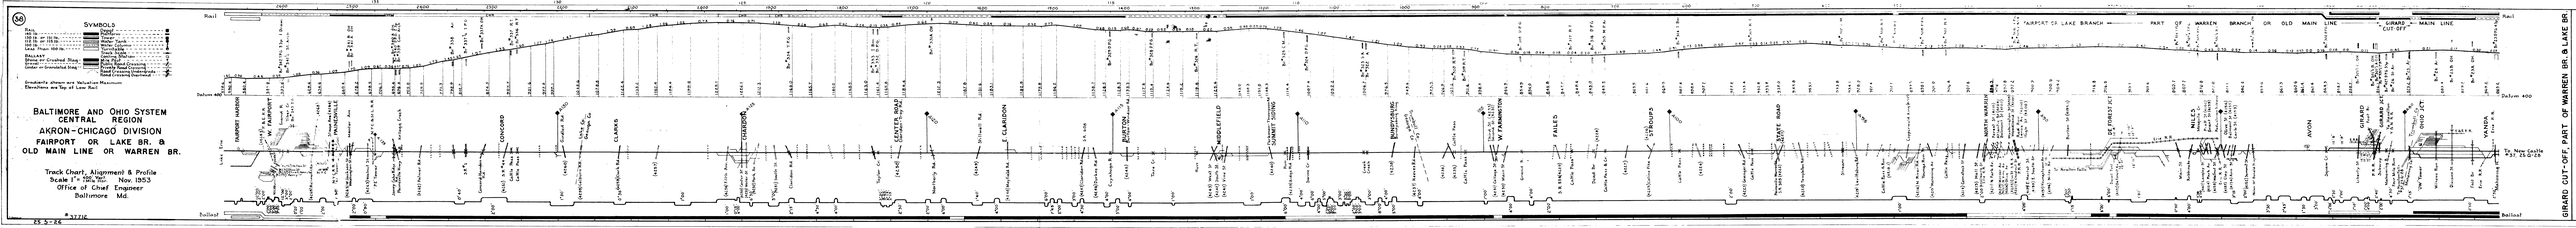
56
SYMBOLS
Main
Yard
Water Columns
Track Scales
Track Numbers
Mile Post
Grade Crossing (Highway)
Grade Crossing (Railroad)
Road Crossing Underneath
Road Crossing Overhead
Gradients shown are Maximum.
Elevations are Top of Low Rail
BALTIMORE AND OHIO SYSTEM
CENTRAL REGION
AKRON-CHICAGO DIVISION
FAIRPORT OR LAKE BR. &
OLD MAIN LINE OR WARREN BR.
Track Chart, Alignment & Profile
Scale 1" = 100'. Nov. 1953
Office of Chief Engineer
Baltimore Md.
25 5-26
Rail
Ballast
FAIRPORT OR LAKE BRANCH
PART OF WARREN BRANCH OR OLD MAIN LINE
GIRARD CUT-OFF
MAIN LINE
Datum 400
FAIRPORT HARBOR
CONCORD
CLARES
CHARDON
CENTER ROAD
CLARION
BURTON
MIDDLEFIELD
BUNDYSBURG
FALLES
CHAGRIN
WARREN
NORTH WARREN
EAST ROAD
NILES
GIRARD
VIENNA
To New Castle
P.37, 25-G2.8
GIRARD CUT-OFF, PART OF WARREN BR. & LAKE BR.