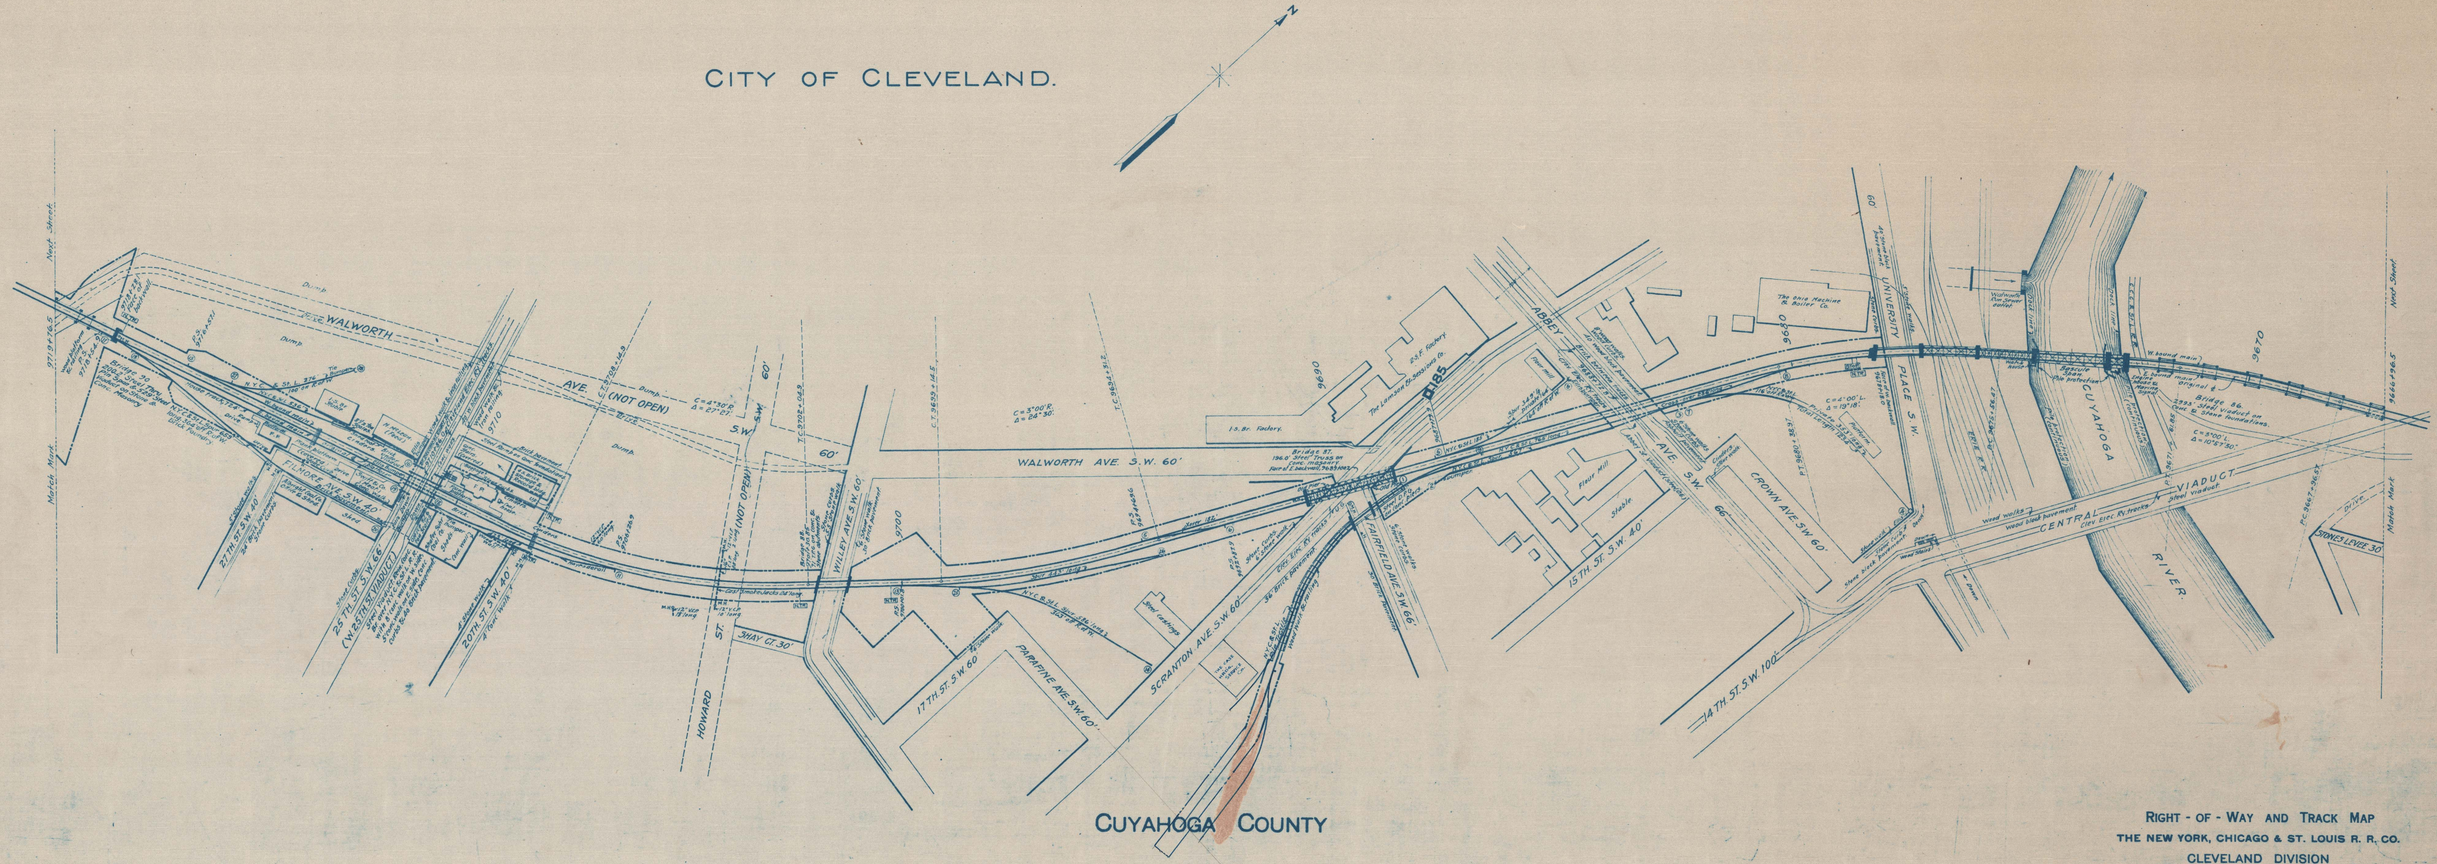

RIGHT - OF - WAY AND TRACK MAP
THE NEW YORK, CHICAGO & ST. LOUIS R. R. CO.
CLEVELAND DIVISION
STATION 9666+96.5 TO STATION 9719+76.5
SCALE:- 1 INCH EQUALS 100 FEET JUNE 30, 1919
OFFICE OF VALUATION ENGINEER
CLEVELAND, OHIO.
DRAWN BY E.S.B. DATE 10-16-1918.
CHECKED BY DATE

Sheet No. 14 of V-4 OHIO of The New York, Chicago & St. Louis Railroad Co., Main Line, from survey station 9666+96.5 to survey station 9719+76.5

W. V. Bayford
Assistant Engineer.

V-4 OHIO 14

shared on railsandtrails.com
CSU Special Collections