RAIL PROGRAM

DRAINAGE

RECONDITIONING TRACK

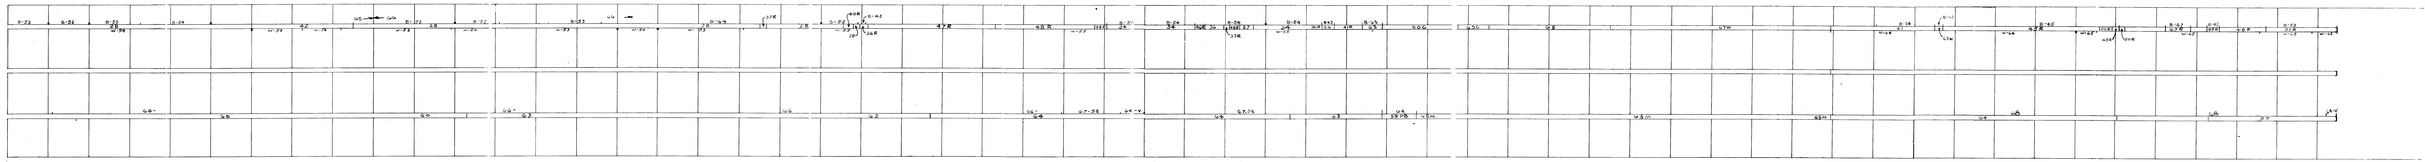

WESTERN BRANCH

LIME CITY TO CORNING
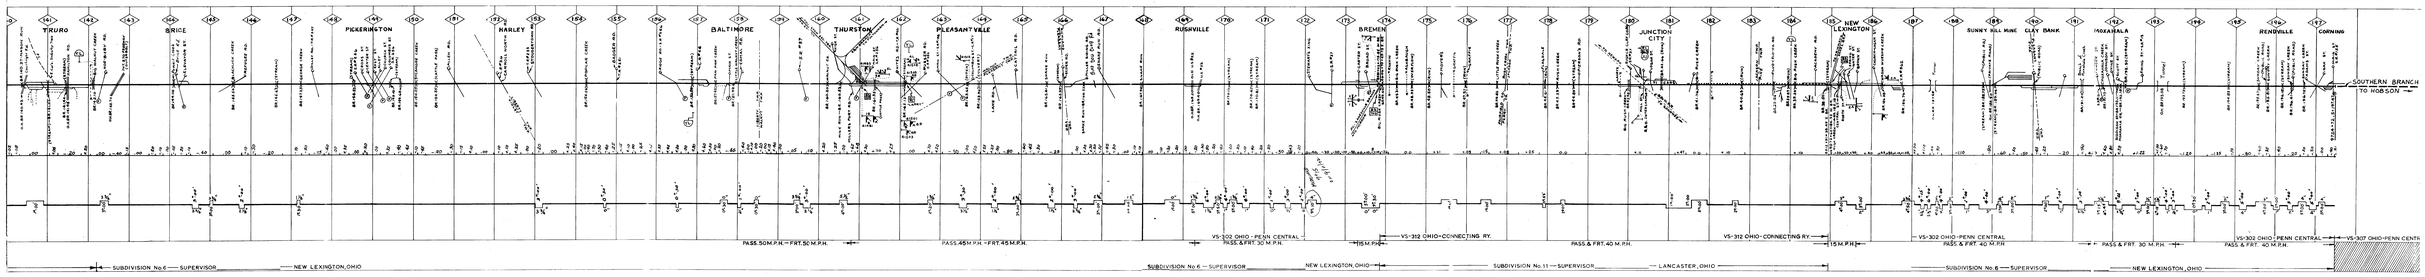
(The direction from Lime City to Corning is southward)