RAIL PROGRAM

DRAINAGE

RECONDITIONING TRACK

Z&W SECONDARY TRACK

THURSTON TO ZANESVILLE
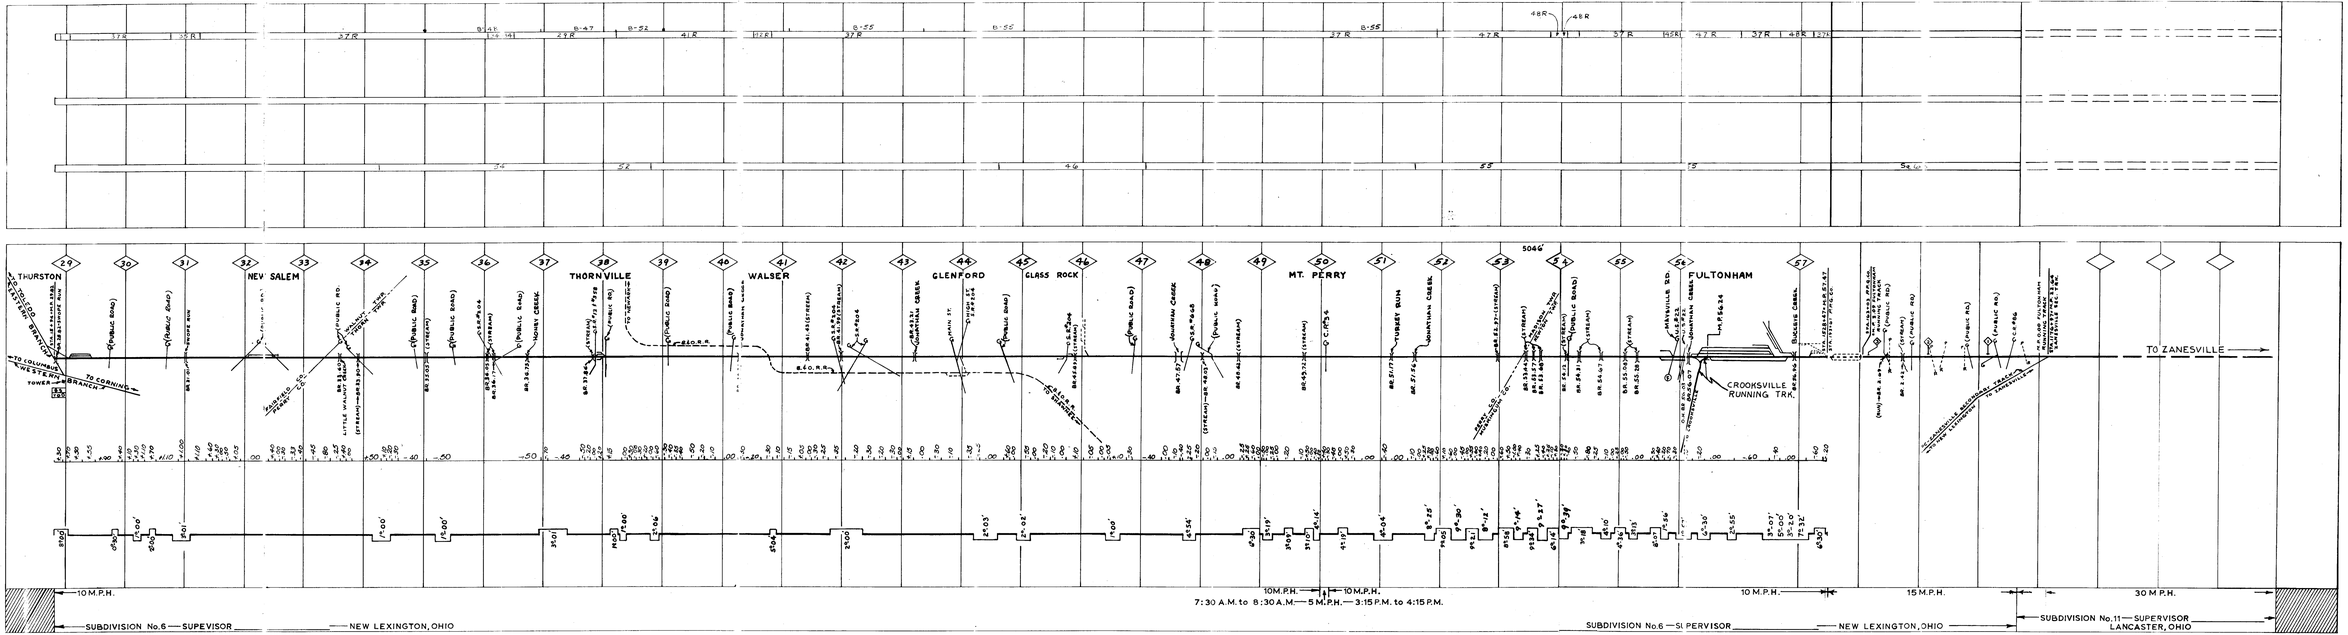
(The direction from Thurston to Zanesville is southward)