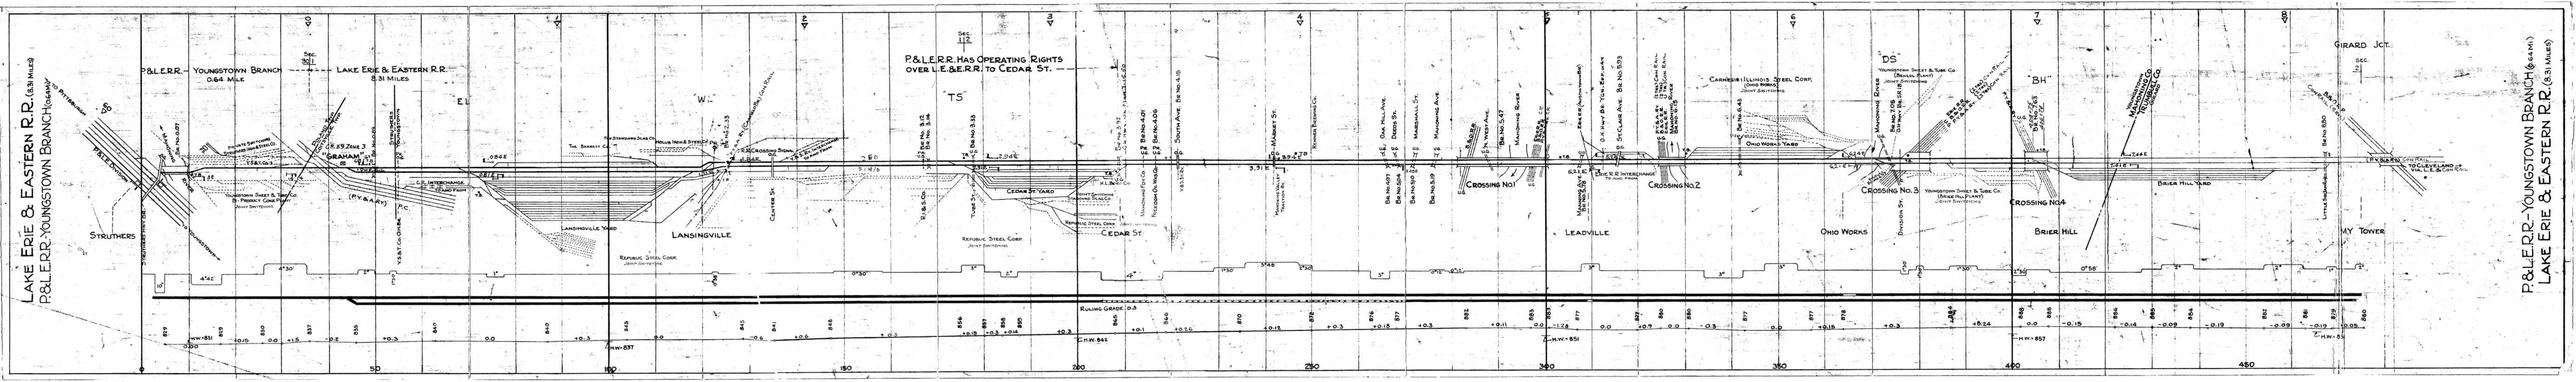
LAKE ERIE & EASTERN R.R. (6.8 MILES)
P&L.E.R.R.-YOUNGSTOWN BRANCH (0.64 MI.)
P&L.E.R.R.-YOUNGSTOWN BRANCH (0.64 MI.)
LAKE ERIE & EASTERN R.R. (6.81 MILES)
P&L.E.R.R. — YOUNGSTOWN BRANCH 0.64 MILE
LAKE ERIE & EASTERN R.R. 6.31 MILES
P.&L.E.R.R. HAS OPERATING RIGHTS OVER L.E.&E.R.R. TO CEDAR ST. —
STRUTHERS
LANSINGVILLE
CEDAR ST.
LEADVILLE
OHIO WORKS
BRIER HILL
MY TOWER
GIRARD JCT.
CROSSING NO.1
CROSSING NO.2
CROSSING NO.3
CROSSING NO.4
RULING GRADE 0.3
50
100
150
200
250
300
350
400
450