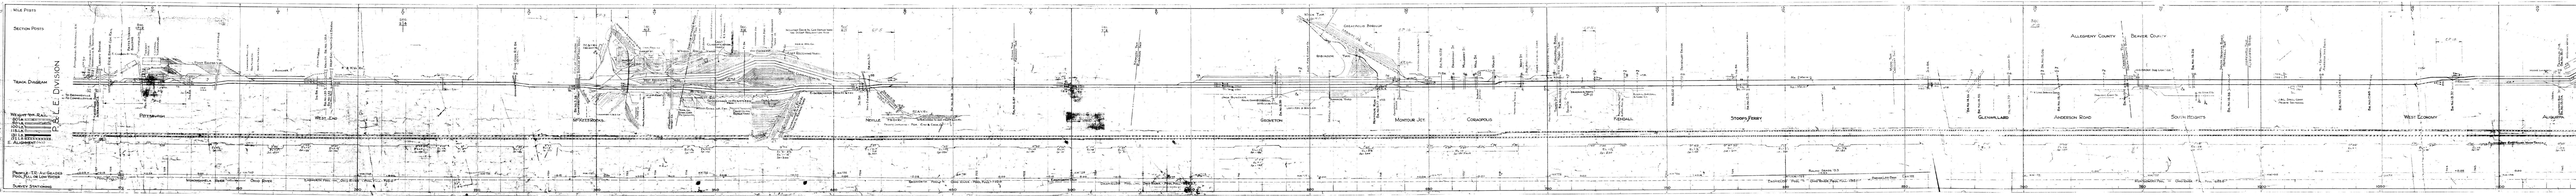

P.&L.E. Division
Mile Posts
Section Posts
Track Diagram
Weight of Rail
80 Lb.
90 Lb.
100 Lb.
115 Lb.
131 Lb.
132 Lb.
E. Alignment
Profile - T.R. Av. Grades
Pool Full or Low Water
Survey Stationing
To Brownsville
To Connellsville
Pittsburgh & Whitehall R.R.
Liberty Bridge
P.R.R. Bridge Con Rail
Paper Storage Building
Freight House
Central Warehouse
E. Carson St. Yard
Point Bridge Yard
Point Bridge
Fort Pitt Bridge
J. Buncher
West End - North Side Bridge
R. & W. Va. Ry.
Ohio Conn. R.R. Br.
City of Pittsburgh
Boro. of McKees Rocks
P.C. & Y. Ry. Freight Ho.
Harriet St.
McKees Rocks Yards
East Classification Yard
West Receiving Yard
West Classification Yd.
East Receiving Yard
Including Davis Is. Car Repair Yard and Scrap Reclamation Yard
Interchange from P.C. & Y. Ry.
Interchange to P.A. & McK. R.R.
Davis Island Repair Yard
Pittsburgh
West End
McKees Rocks
Neville
P. & O.V. Ry.
Interchange to and from P. & O.V. Ry.
Private Switching - Pgh. Coke & Chem. Co.
Stowe Twp.
Kennedy Twp.
Robinson Twp.
Jack Buncher
Moon Twp.
Coraopolis Borough
Montour R.R.
Ivanhoe Yard
Montour Run
Groveton
Montour Jct.
Coraopolis
Broadway St.
Mulberry St.
Mill St.
Main St.
Watt St.
Coraopolis Boro.
Moon Twp.
CP-11
Benedum & Trees
Kendall
Stoops Ferry
Sewickley Bridge
Suspended Walkway in Arch
No. 2 Main
No. 1 Main
Moon Twp.
Crescent Twp.
Locust St.
Glenwillard
Allegheny County
Beaver County
Pipe Line Service Corp.
Duquesne Light Co.
O.G. Bridge Duq. Light Co.
Crescent Twp.
South Heights Boro.
Anderson Road
South Heights
Hopewell Twp.
Aliquippa Boro.
J.&L. Steel Corp. Private Switching
West Economy
Ambridge Hwy. Bridge
Moore Lumber Co.
Franklin Ave.
Aliquippa
Alignment Eastward Main Track
Monongahela River
Ohio River
Emsworth Pool
Ohio River - Pool Full - 710.0
Emsworth Dam
Dashields Pool
Ohio River - Pool Full - 692.0
Ruling Grade 0.3
Dashields Dam
Montgomery Pool
Ohio River - Pool Full - 682.0
100
150
200
250
300
350
400
450
500
550
600
650
700
750
800
850
900
950
1000
1050
1100