EXPLANATIONS

Track Scales
Engine House
Water Tank (• SHOWS LOC.) TANK
Water Column
Section House (• SHOWS LOC.)
Freight House ■ FRT. HO.
Passenger Station ■ DEPOT
Telegraph Office ■ TELEGRAPH OFFICE

Street and Public Road Crossing
Private Road Crossing
Road Crossing at Grade — W&LE G
" " under " — W&LE UG
" " overhead — W&LE OH
Sect. Foreman's Limits — SEC. No. - NAME HEADQUARTERS
Alinement — 8°41' 2° 4°32' 3° — 2° CV. RT. 8°41' INT. ANGLE; 3° " LT. 4°32' " "
Mile Posts (28)
Coaling Station

BALLAST

GRAVEL	CINDERS	SLAG	CRUSHED STONE
1925	1910	1924	1920

RAIL

1888	1892	1907	1910	1917	1924	1926
56#	60#	70	80	90# A.S.C.E.	90 ARAB	110 AREA

SCALES

One Inch = 4000 Feet Horizontal Scale for Profile, Alinement, Tracks and Charts.

NOTE:- Numbers on Grade Line show the per cent of rise or fall.

ALL RAIL OF LESS THAN 90# IS A.S.C.E.

TRACK DIAGRAM	PROFILE	ALIGNMENT	WEIGHT & SECTION OF RAIL	BALLAST
REVISED - 1-1-1921			REVISED TO JAN. 1, 1921	REVISED TO JAN. 1, 1921
" 12-12- "			" " DEC. 1, 1921	" " DEC. 1, 1921
" 12-31-1922			" " DEC. 31, 1922	" " DEC. 31, 1922
" 11-15-1924			" " Nov. 15, 1924	" " Nov. 15, 1924.
" 1-1-1925			" " JAN. 1, 1925	" " Dec. 31, 1928.
" 1-1-1927			" " Nov. 1, 1925	" " Jan. 1, 1933
" 9-2-1930.			" " JAN. 1, 1926	" " " 1-1934
" 1-1-1933			" " JAN. 1, 1927	" " " 1.1935
" 1-1-1934			" " DEC. 13, 1927.	" " 1-1-1943.
" 1-1-1935			" " Dec. 31, 1928	" " 1-1-1948.
" 1-1-1939			" " Dec. 31, 1929.	" " 1-1-49.
" 1-1-1940			" " Dec. 31, 1930.	" " 1-1-50
" 1-1-1943			" " Jan. 1, 1932	
" 1-1-44			" " Jan. 1, 1933	
" 1-1-45			" " Jan. 1, 1934	
" 1-1-46			" " Jan. 1, 1935	
" 1-1-47			" " Jan. 1, 1939.	
" 1-1-48			" " Jan. 1, 1940	
" 1-1-49			" " Jan. 1, 1941	
			" " 1-1-1943.	
			" " 1-1-44	
			" " 1-1-45	
			" " 1-1-46	
			" " 1-1-47	
			" " 1-1-48	
			" " 1-1-49	
			" " 1-1-50	

ALL RAIL OF LESS THAN 90# IS ASCE
Sec. Foremen, Hdqtrs., Sec. Limits revised to May 15, 1950

PART OF DIST. No. 4 C.W. JENKINS ROADMASTER-CANTON.

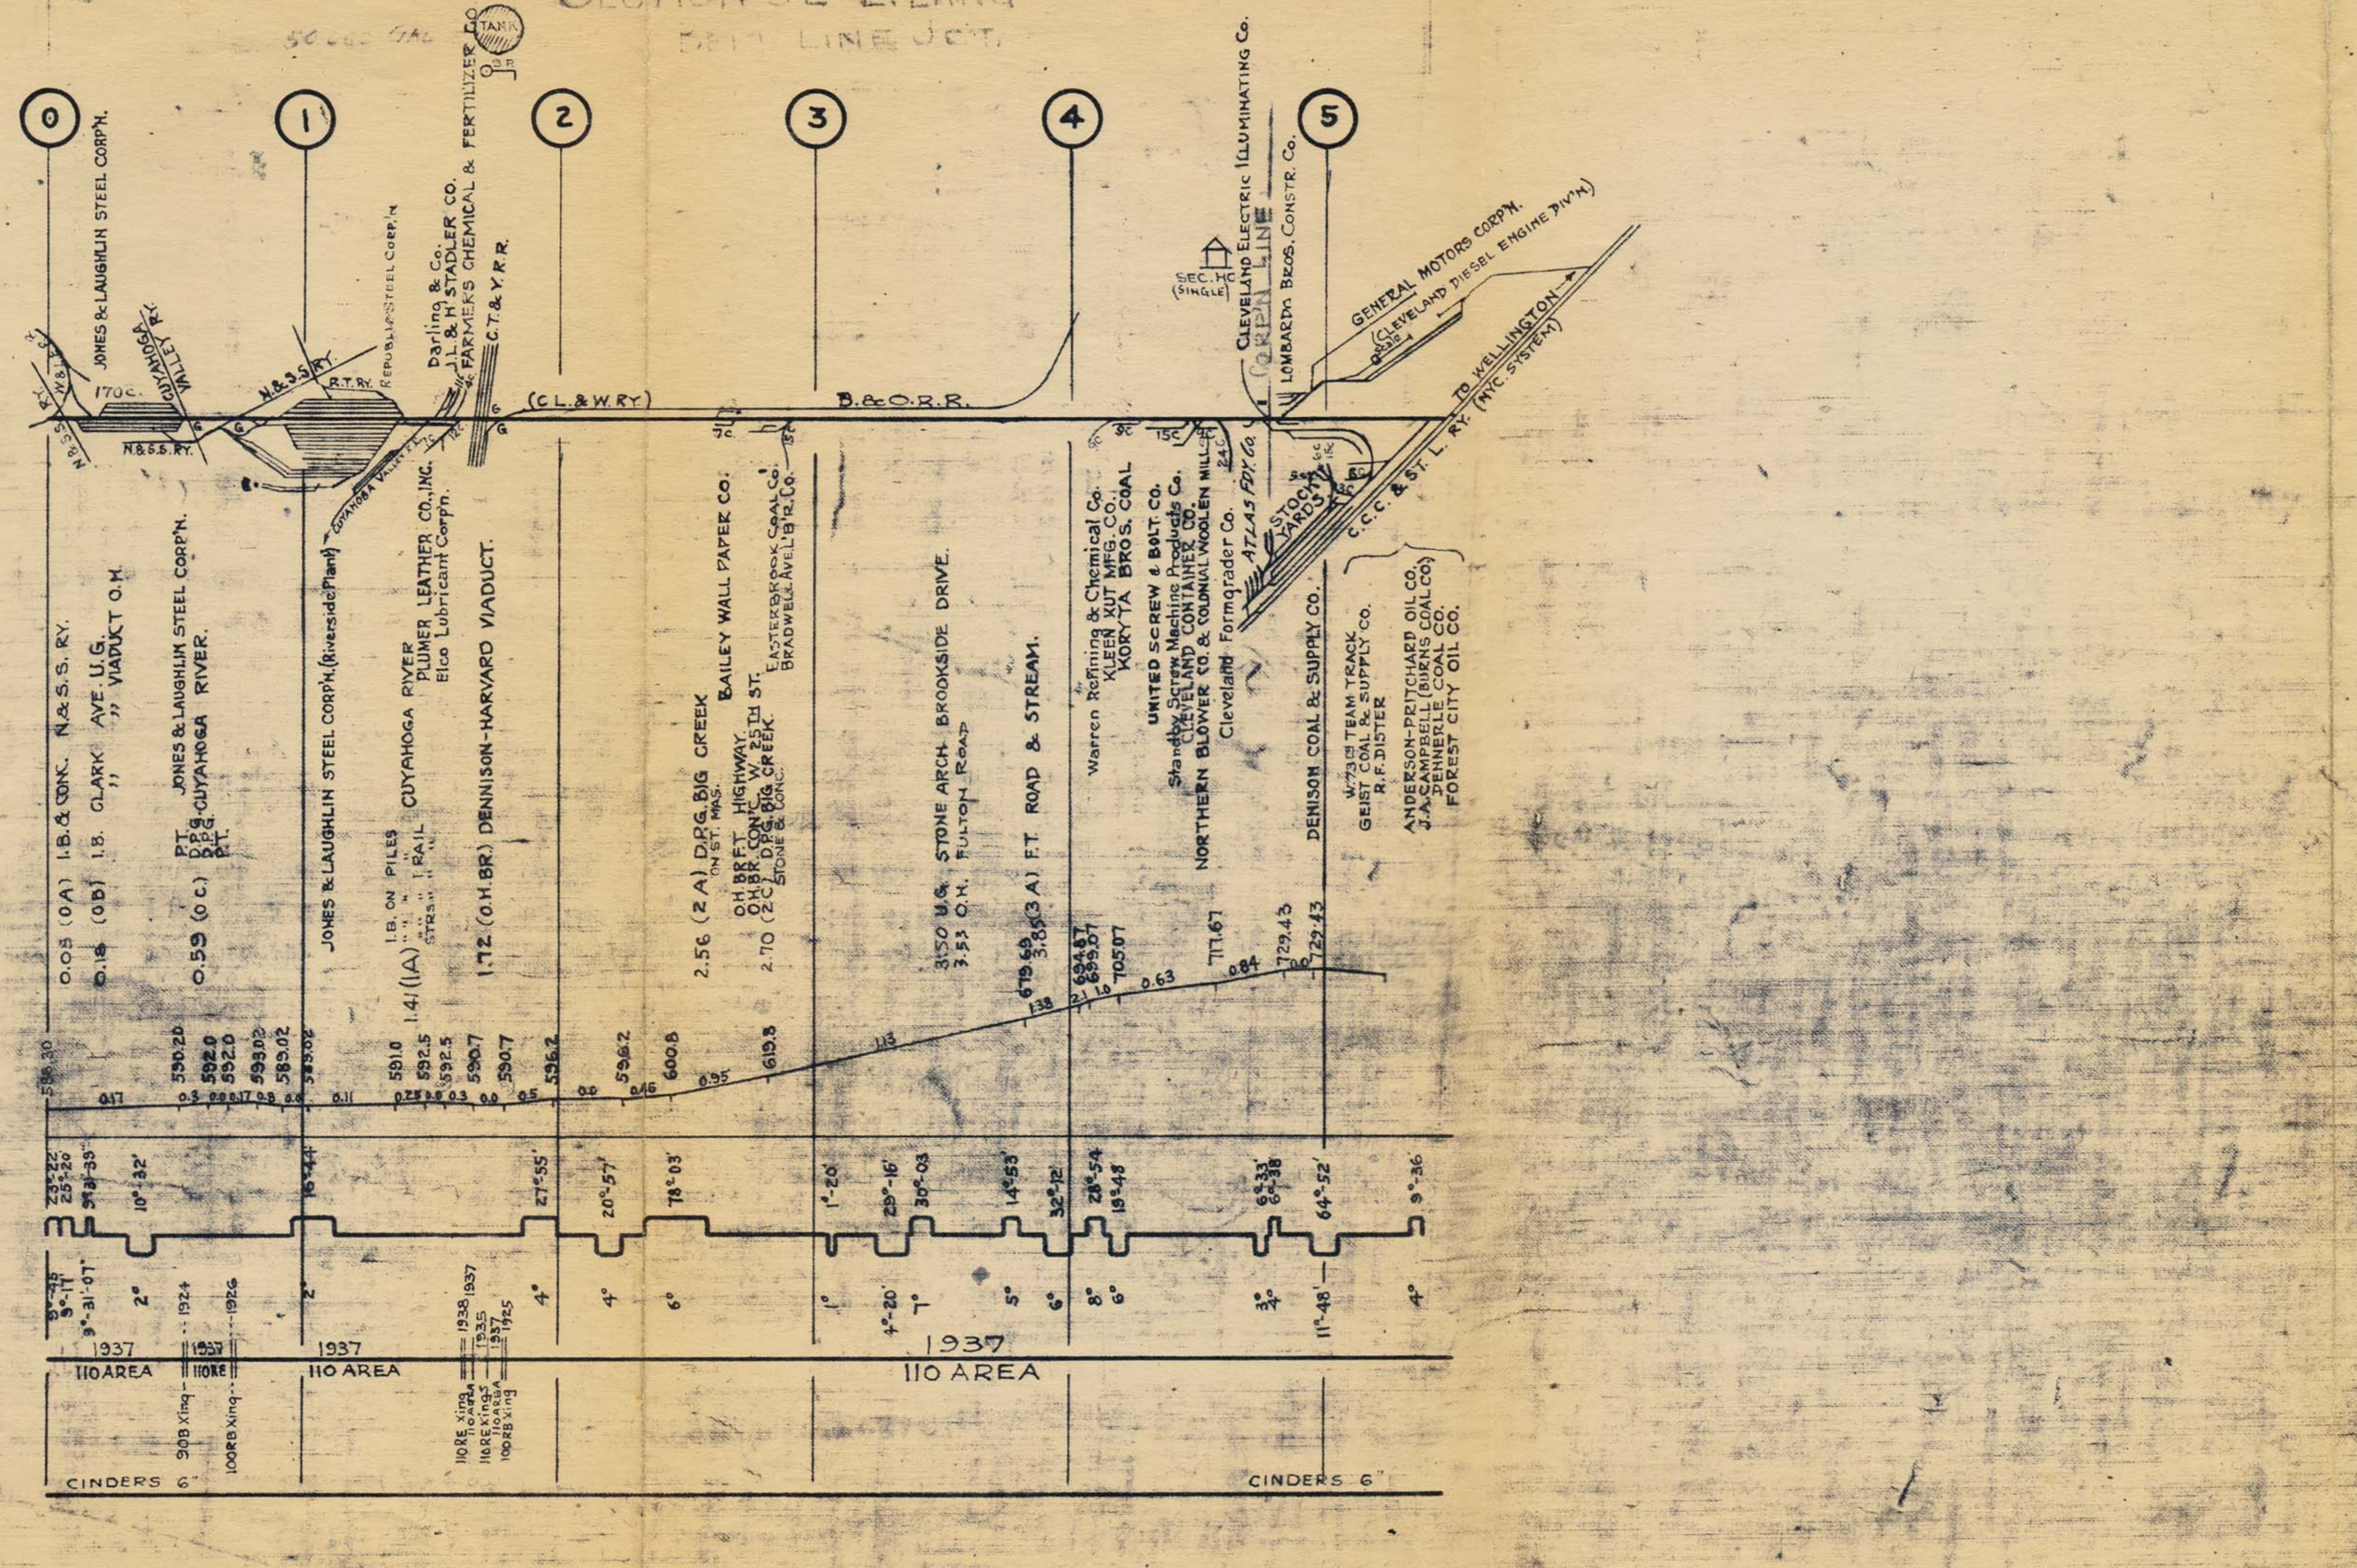

Cleveland Belt & Terminal

PART OF DIST. No. 4 C.W. JENKINS ROADMASTER-CANTON.

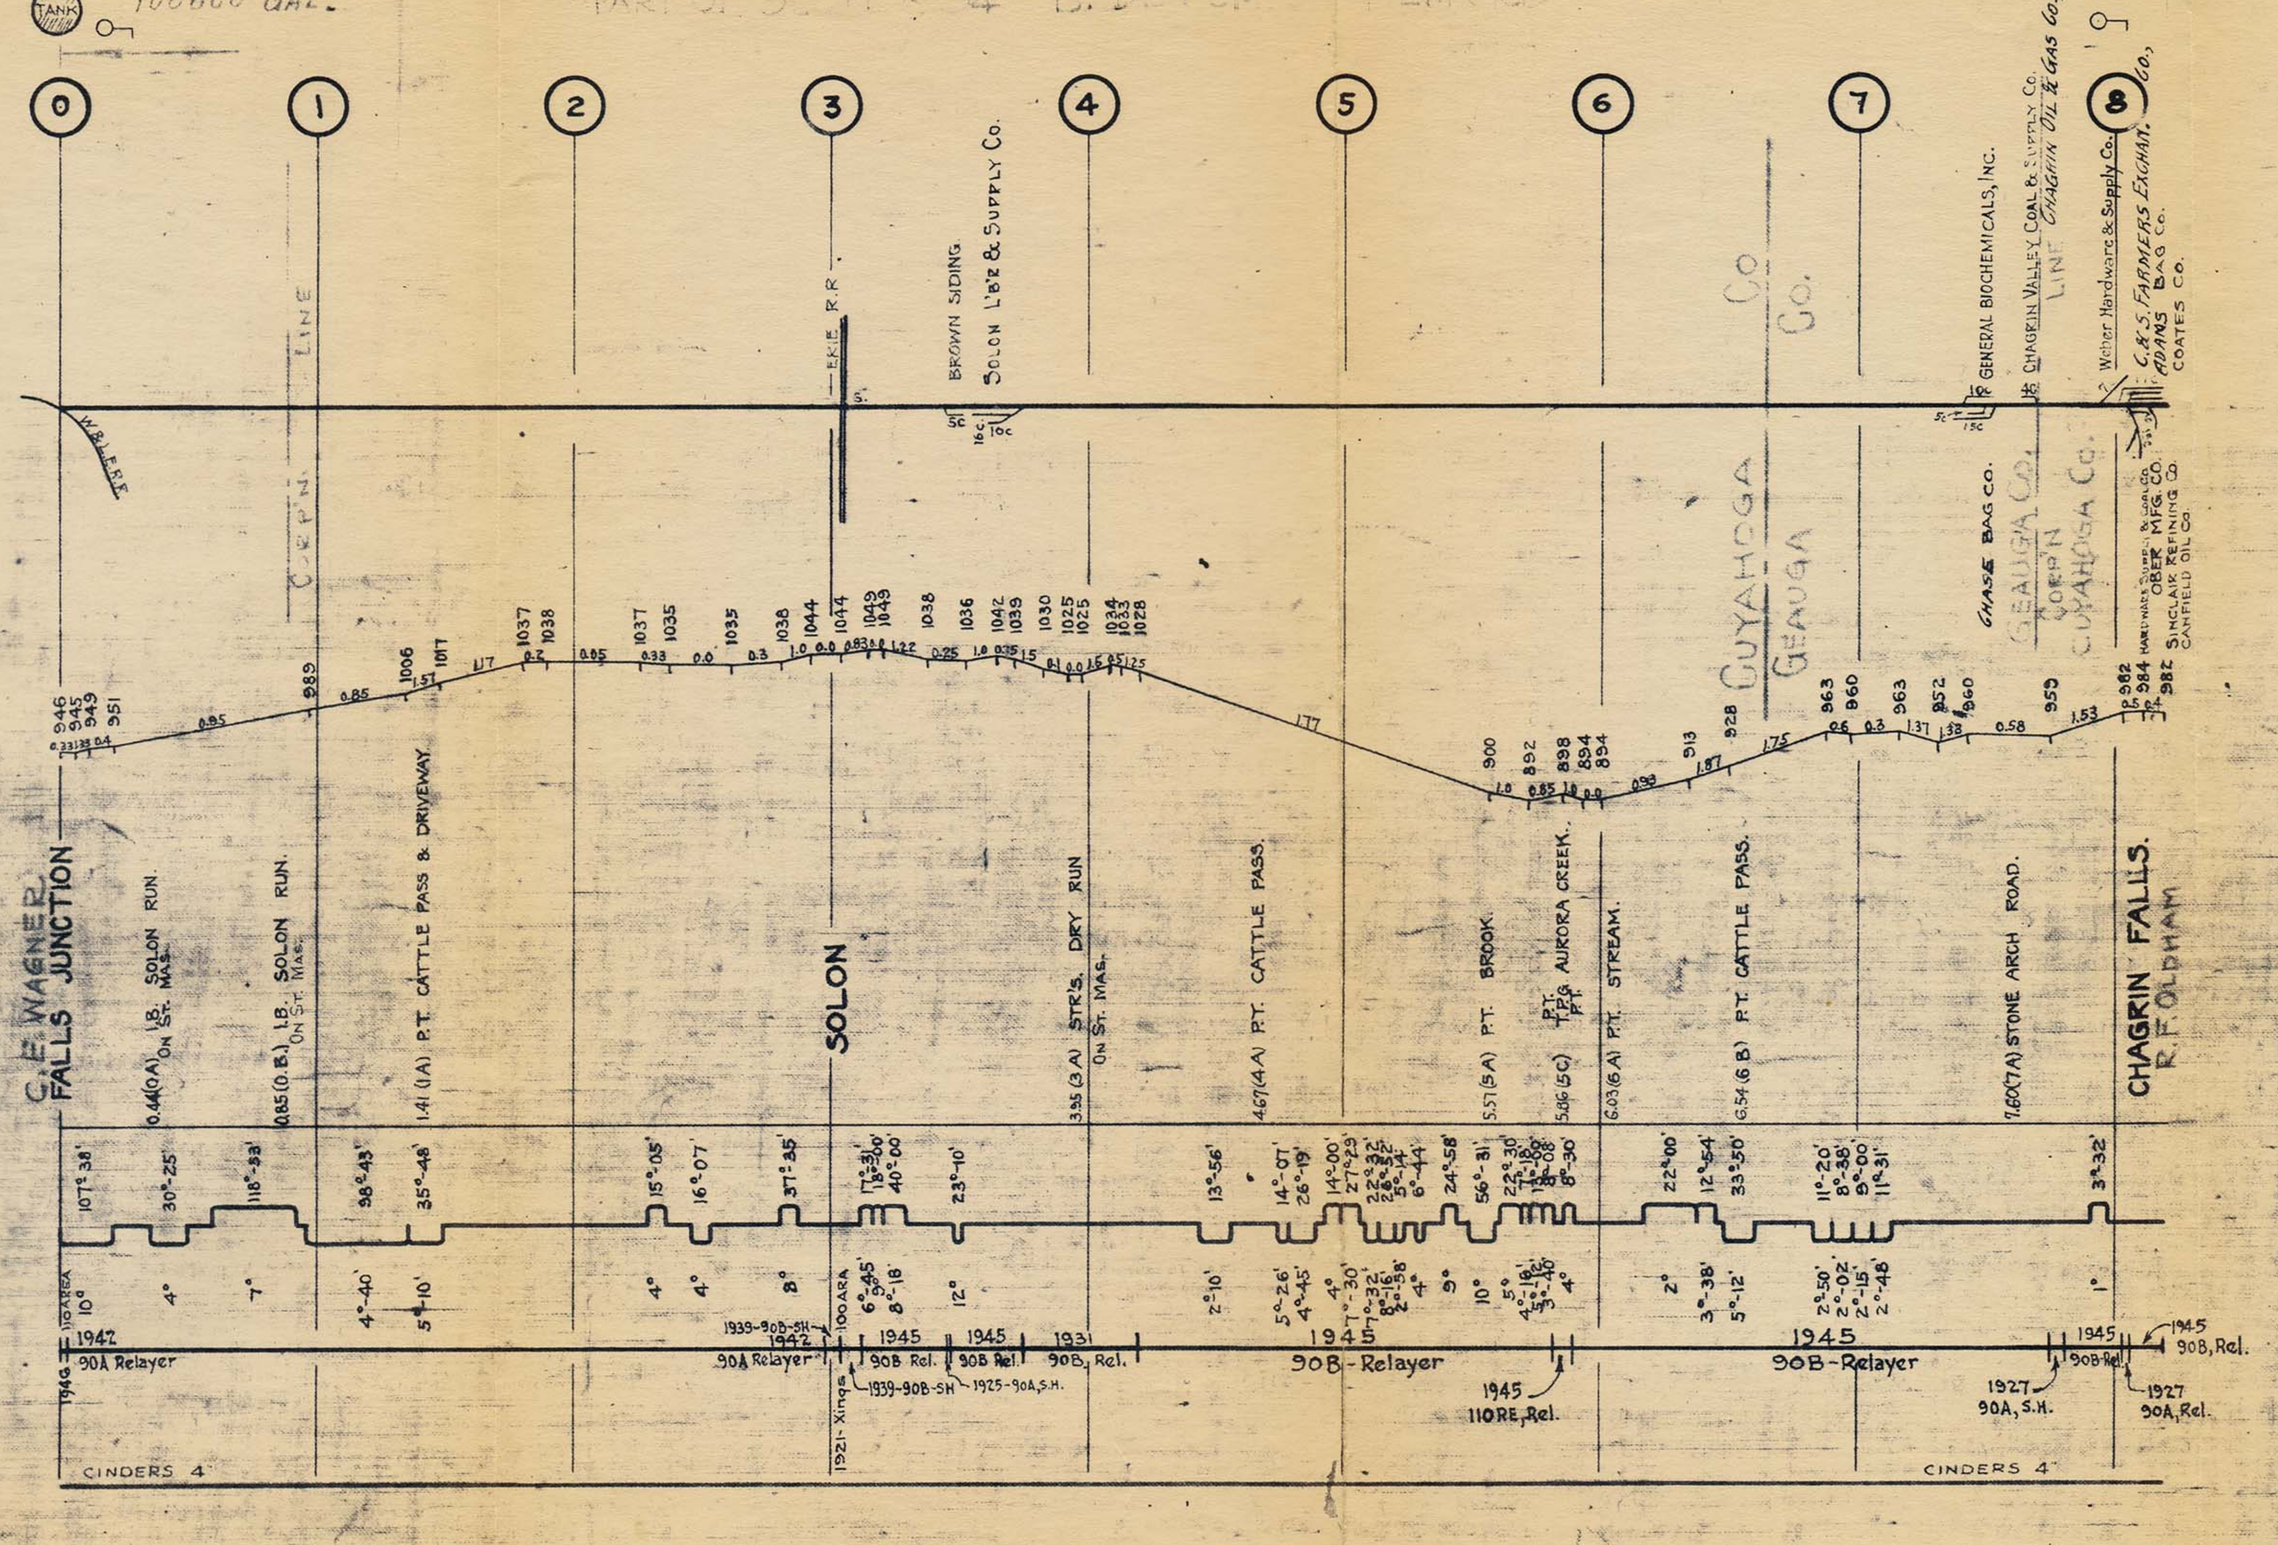

Chagrin Falls Branch