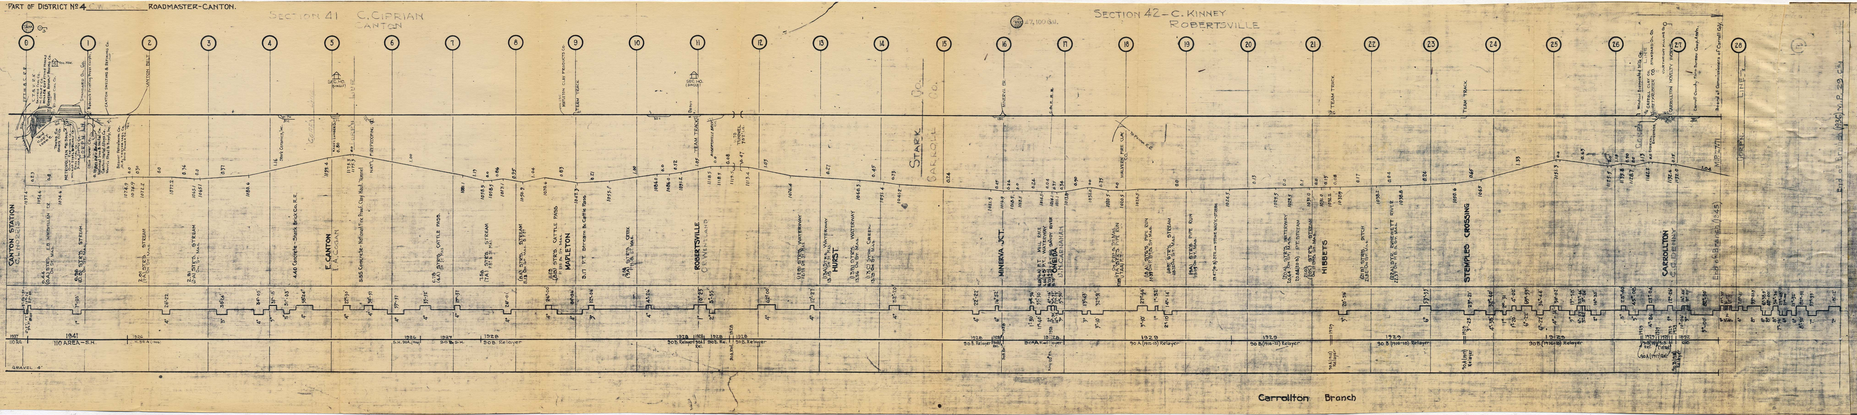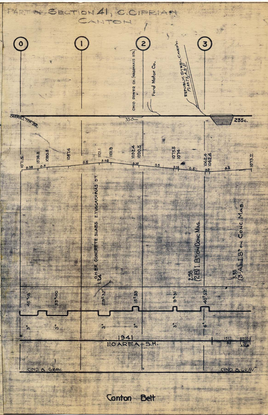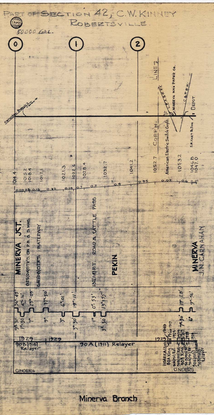PART OF DISTRICT No 4 ROADMASTER-CANTON.