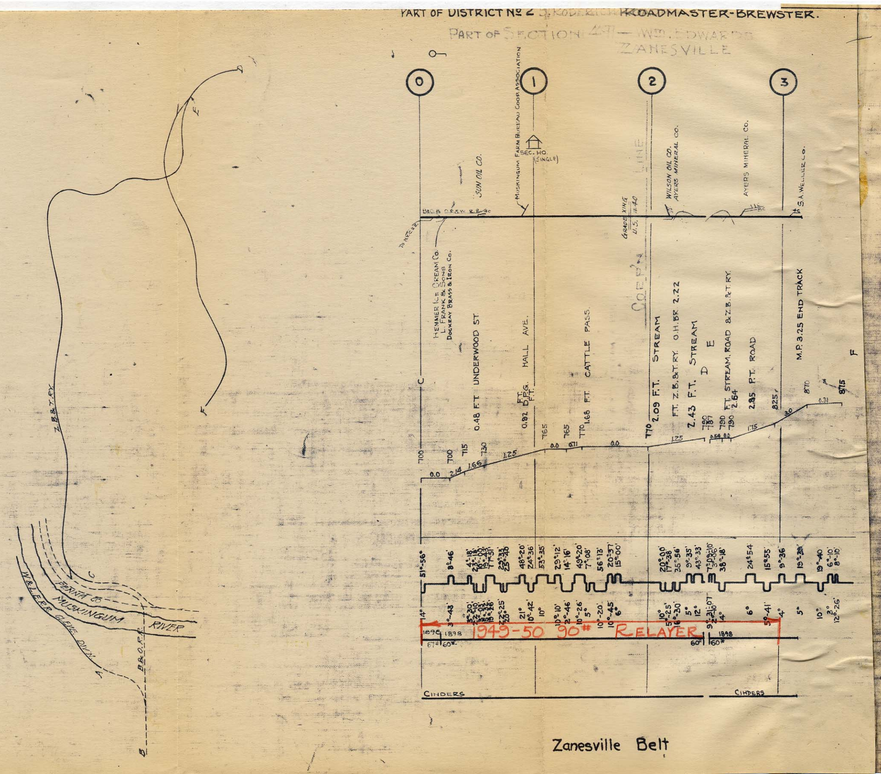
PART OF DISTRICT No 2 ROADMASTER-BREWSTER.
PART OF SECTION 4 — W. EDWARDS ZANESVILLE
ROUTE OF NORTH VIRGINIA
RIVER
BASIN
Zanesville Belt

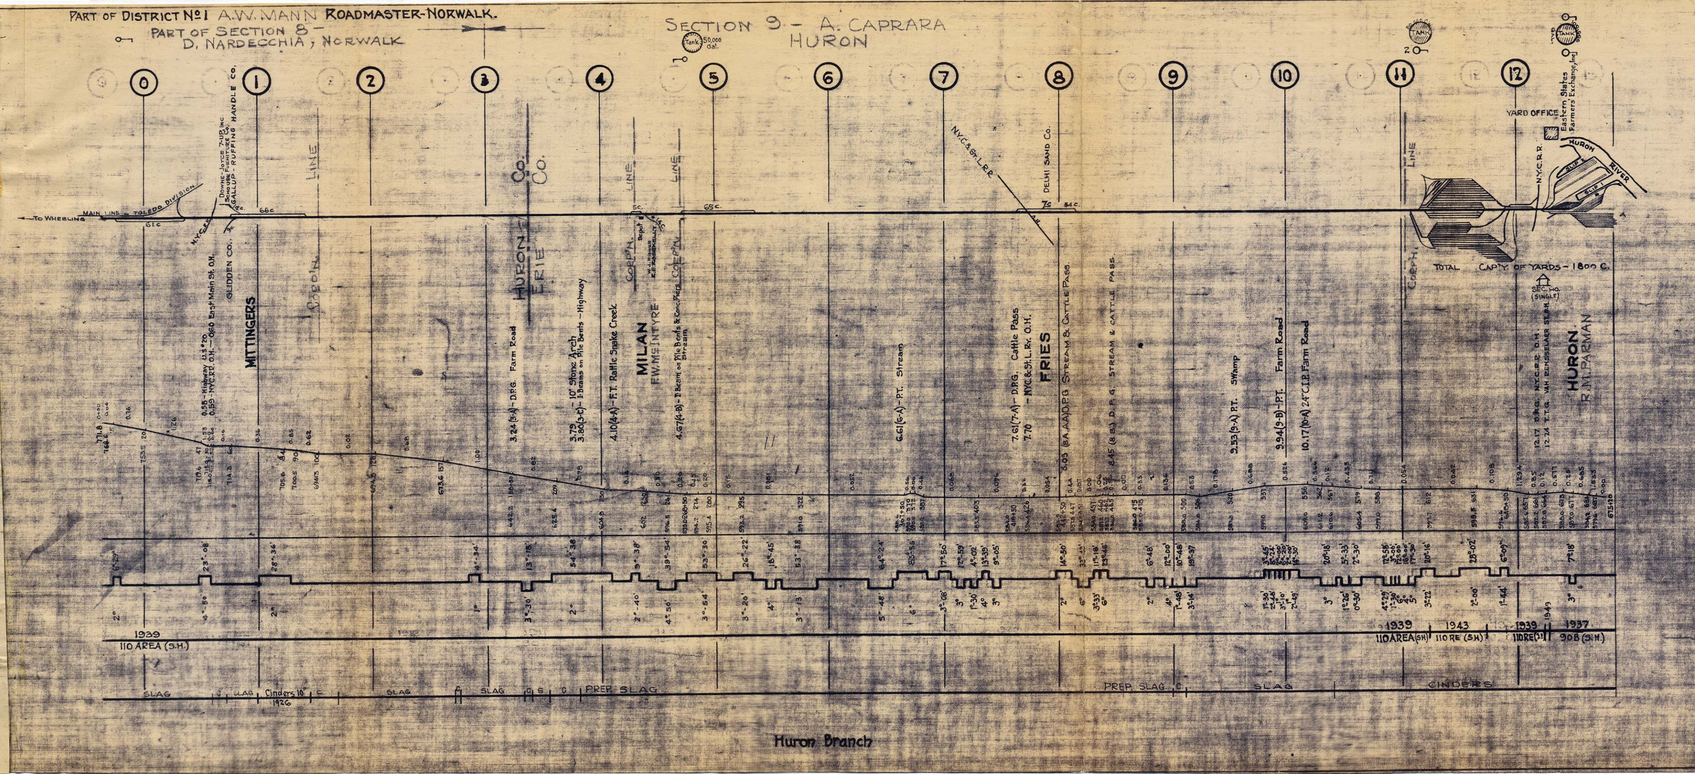
PART OF DISTRICT No 1 A.W. MANN ROADMASTER-NORWALK.
PART OF SECTION 8 — D. NARDECCHIA, NORWALK
SECTION 9 — A. CAPRARA HURON
MITTINGERS
MILAN
FRIES
HURON
Huron Branch