PART OF DISTRICT No 2 B. RODERICK ROADMASTER-BREWSTER.

50,000 GAL.

PART OF SECTION 15 C. FALK ORRVILLE
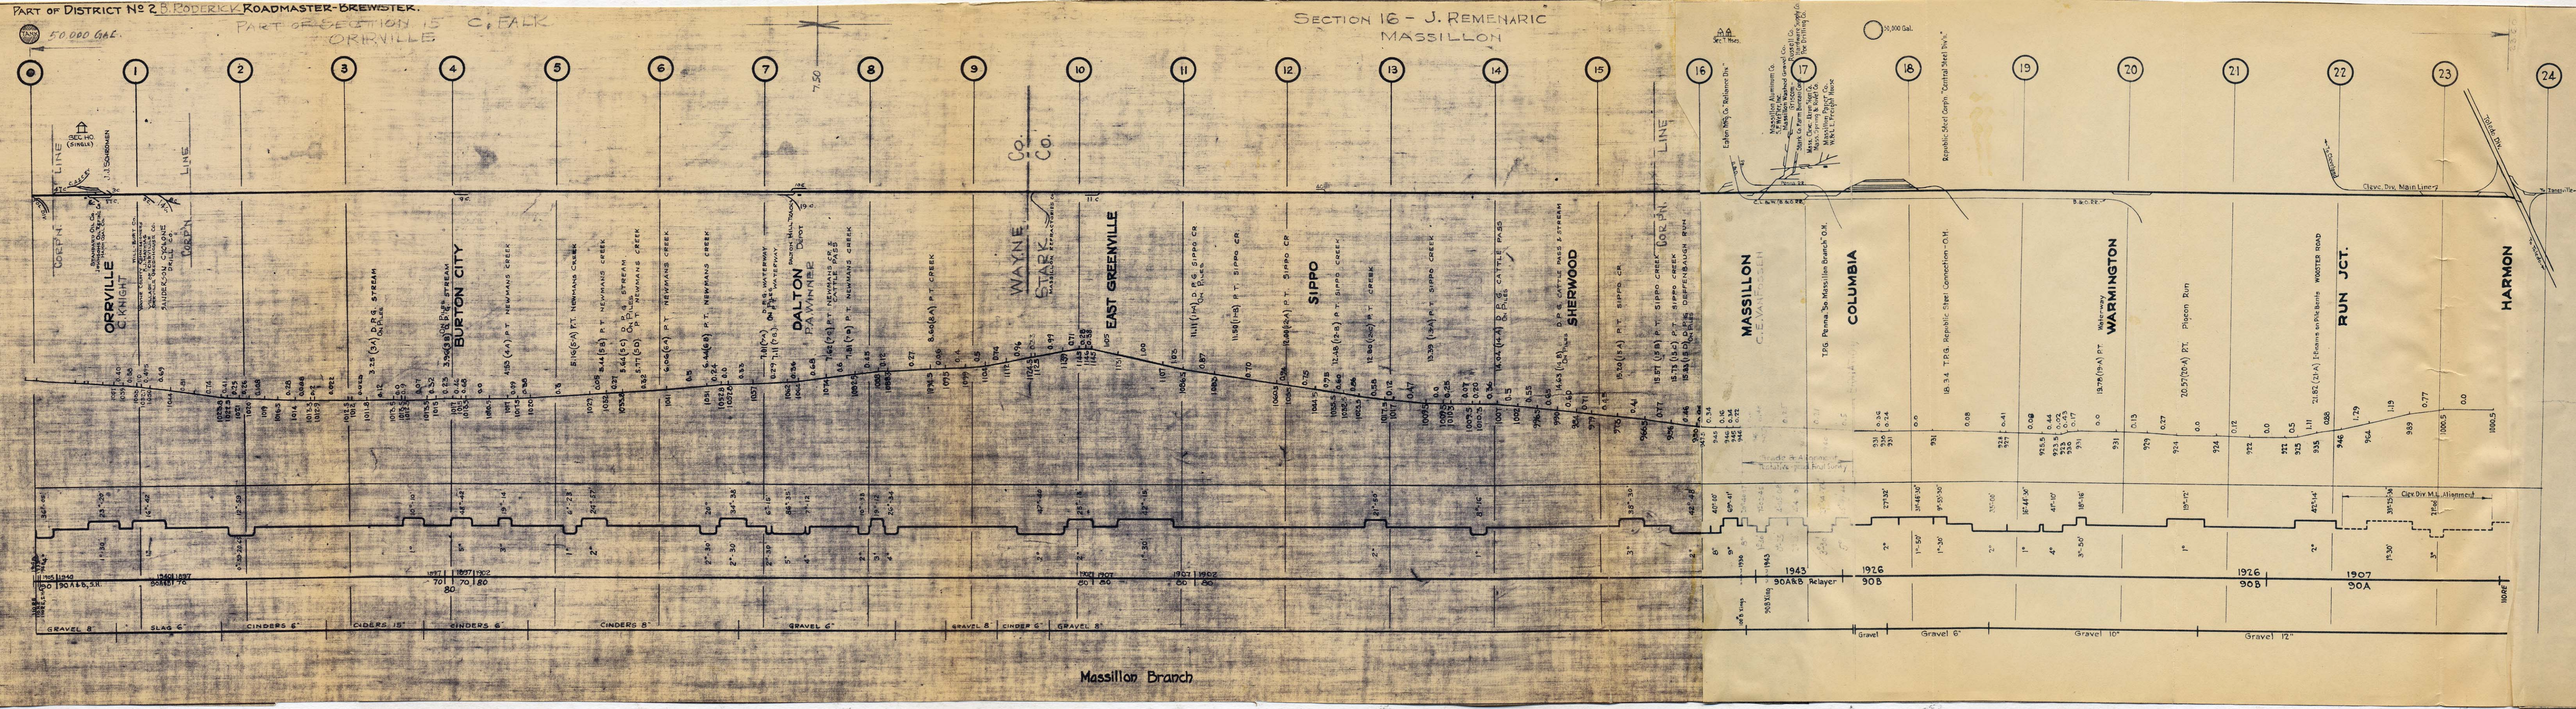
SECTION 16 - J. REMENARIC MASSILLON