SCHEDULE OF PROPERTY CONT'D

NO.	CUST. NO.	INSTRUMENT	DATE	GRANTOR	GRANTEE	RECORD	REMARKS
20, PT. 23, PT. 24, PT. 26, PT. 27, PT. 28, PT. 30	21A	Q.C. DEED	MAR. 24, 1980	THE W. & L.E. RY. CO.	CITY OF ZANESVILLE	VOL. P.	INCLUDES AN EASEMENT
17, 18, 19, PT. 23, PT. 49, 50, 51	20 1	Q.C. DEED	APR. 18, 1980	THE B.&O. RR. CO.	THE W.&L.E. RY. CO.	VOL. 863 P. 253 DEC. 28, 1981	
PT. 24, 25, PT. 26	21B	Q.C. DEED AND DEED OF EASEMENT	MAR. 24, 1980	THE W. & L.E. RY. CO.	STATE OF OHIO	VOL. 863 P. 270 DEC. 28, 1981	FOR Q.C. DEED SEE VAL. MAP Nº. 131 SEC. 2 FOR EASEMENTS
PT. 29, PT. 50, 52	20 2	GOVERNOR'S DEED		STATE OF OHIO	THE W.&L.E. RY. CO.	VOL. P.	

(HISTORICAL FILE) - SCHEDULE OF PROPERTY

NO.	CUST. NO.	INSTRUMENT	DATE	GRANTOR	GRANTEE	RECORD	REMARKS
-	Z-11	ARTICLES OF INCORPORATION	JAN. 2, 1886	Z.MT.V.&M.RY.CO.	FILED IN OHIO SECT. OF STATE'S OFFICE.	VOL-34-PG. 118 JAN. 4, 1886.	
-	Z-11-10	SPEC. MASTER COMM. DEED	APR 25, 1895	BR. COWEN, S.M.C. Z.MT.V & M.RY.CO.	KIDDER FARR & ANDREWS.	VOL-124 PG. 155 MAY 24, 1901.	
-	Z-10-9	TRUSTEE'S DEED	MAR 14, 1901	KIDDER, FARR & ANDREWS.	THE Z.B.&T.RY.CO.	VOL-136-PG. 392 AUG. 5, 1904.	
-	Z-10A	HISTORICAL DEED	NOV. 15, 1948	Z.B.&T.RY.CO.	W.&L.E.RY.CO.	D.B-362 PG. 328 NOV. 19, 1948	DISSOLUTION Z.B.&T. RY. CO.

SCHEDULE OF PROPERTY

NO.	CUST. NO.	INSTRUMENT	DATE	GRANTOR	GRANTEE	RECORD	REMARKS
1	I	ORDINANCE	NOV. 15, 1886	CITY OF ZANESVILLE	Z.M.V. & M. RY. CO.	O.R. C, P. 86, NOV. 15, 1886	RIGHTS IN STREETS & ALLEYS
		"	" 30, 1887	" " "	" " "	" " " 144, " 30, 1887	
2	3	WARRANTY DEED	JUN. 20, "	AMELIA SUMMERS	F.N. WEDGE	D.B. 86, " 560, DEC. 5, "	SEE DEED 15-8
3	3 1	" "	MAR. 5, 1901	CHASE ANDREWS, TRUSTEE	Z.B. & T. RY. CO.	" 138, " 55, JAN. 27, 1905	NOT IN USE
4	4	" "	MAY 28, 1888	F.C. SMITH	F.N. WEDGE	" 90, " 125, DEC. 13, 1888	SEE DEED 15-8
		" "	DEC. 3, 1887	J.W. EVERICH	" "	" 87, " 422, MAR. 1, "	
		" "	" 6, "	B.H.F. MASON	" "	" " " 427, " " "	
		" "	NOV. 15, "	S.W. CLARK	" "	" " " 424, " 2, "	
5	III	" "	APR. 4, 1901	SHINNICK & MCLEAN	Z.B. & T. RY. CO.	" 138, " 21, JAN. 19, 1905	NOT IN USE
6	5	" "	NOV. 3, 1887	JOHN FEELEY	F.N. WEDGE	" 86, " 556, DEC. 3, 1887	SEE DEED 15-8
7	III	" "	APR. 4, 1901	SHINNICK & MCLEAN	Z.B. & T. RY. CO.	" 138, " 21, JAN. 19, 1905	NOT IN USE
8	III	" "	" " "	" " "	" " "	" " " " " " "	" " "
9	III	" "	" " "	" " "	" " "	" " " " " " "	
9A	III	" "	" " "	" " "	" " "	" " " " " " "	NOT IN USE
10	III	" "	" " "	" " "	" " "	" " " " " " "	
11	10	" "	NOV 21, 1887	HARRIOT ABBOTT	F.N. WEDGE	" 87, " 426, MAR. 2, 1888	SEE DEED 15-8
12	III	" "	APR 4, 1901	SHINNICK & MCLEAN	Z.B. & T. RY. CO.	" 138, " 21, JAN. 19, 1905	
13	11	NONE	NONE	NONE	NONE	NONE	CLAIMED BY ADVERSE POSSESSION
14	12	WARRANTY DEED	JAN. 21, 1888	THOMAS TEMPANY	F.N. WEDGE	D.B. 87, P. 421, MAR. 1, 1888	SEE DEED 15-8
15	13	" "	FEB 14, "	EDWARD RILEY	" "	" " " 425, " 2, "	" " "
15A	13 1	NONE	NONE	NONE	NONE	NONE	CLAIMED BY ADVERSE POSSESSION
16	14	WARRANTY DEED	MAY 11, 1888	T.H. FOGARTY	F.N. WEDGE	DB 88, P. 404, JUN. 19, 1888	SEE DEED 15-8
16A	I	ORDINANCE	NOV. 26, "	CITY OF ZANESVILLE	Z.M.V. & M. RY. CO.	O.R. C, " 213, NOV. 26, "	RIGHTS IN STREETS & ALLEYS
17	15	WARRANTY DEED	" 15, 1887	WILLIAM CAIN	F.N. WEDGE	D.B. 87, " 385, FEB. 27, "	SEE DEED 15-8
18	16	" "	" 17, "	ALBERT HALL	" "	" " " 386, " " "	" " "
19	17	" "	" 9, "	WILLIAM FOX	" "	" 86, " 594, DEC. 10, 1887	" " "
19A	W-14 1	" "	SEP. 27, 1917	H.M. HAYES	WANDLE CO.	" 175, " 148, OCT. 26, 1917	HELD IN TRUST, NOT IN USE.

SCHEDULE OF PROPERTY CONT'D.

NO.	CUST. NO.	INSTRUMENT	DATE	GRANTOR	GRANTEE	RECORD	REMARKS
20	III	WARRANTY DEED	APR. 4, 1901	SHINNICK & MCLEAN	Z.B. & T. RY. CO.	D.B. 138, P. 21, JAN. 19, 1905	NOT IN USE
21	18	" "	SEP. 27, 1892	JOHN GREEN	Z.M.V. & M. RY. CO.	" 101, " 475, SEP. 27, 1892	
22	19	AGREEMENT	JUN. 28, 1889	HUGH DEVINE	" " "	" 97, " 98, FEB. 10, 1891	
23	20	WARRANTY DEED	NOV. 18, 1887	FRANCIS WEDGE	F.N. WEDGE	" 87, " 22, DEC 22, 1887	SEE DEED 15-8
24	21	RIGHT OF WAY "	MAY 24, 1888	BROWN MFG. CO.	Z.M.V. & M. RY CO.	" 89, " 322, SEP. 14, 1888	
25	22	WARRANTY "	" 14, 1889	THOMAS HUGHES	F.N. WEDGE	" 91, " 558, JUN. 12, 1889	SEE DEED 15-8
26	22 1	AGREEMENT	NOT KNOWN	T.B. TOWNSEND BR. & CONT. CO.	Z.M.V. & M. RY. CO.	NONE	
27	23	WARRANTY DEED	MAY 3, 1889	JOHN J. JAMES	F.N. WEDGE	D.B. 91, P. 394, MAY 13, 1889	SEE DEED 15-8
28	24	" "	JUN. 27, "	VAN BUREN SHIPLEY	" "	" 97, " 99, FEB. 10, 1891	" " "
29	25	" "	MAY 3, "	ELIZABETH BAKER ETAL	" "	" 91, " 387, MAY 13, 1889	" " "
30	25	" "	" " "	" " "	" "	" " " " " " "	" " ", SOLD
31	26	AGREEMENT	JUN. 29, "	MARY HELFRICH ETAL	Z.M.V. & M. RY. CO.	" 102, " 139, DEC 1, 1892.	
32	32	RIGHT OF WAY DEED	" 27, 1890	OHIO IRON CO.	" " "	" 97, " 100, FEB. 10, 1891	
33	32	" "	" " "	" " "	" " "	" " " " " " "	
34	33	AGREEMENT	" 28, 1889	DAVID MCCARTY	" " "	" 102, " 140, DEC. 2, 1892	
35	34	"	" 29, "	MICHAEL GALLAGHER	" " "	" " " 138, " 1, "	
36	35	"	JUL. 1, "	WILLIAM FOX	" " "	" " " 137, " " "	
37	36	"	" " "	P. & B. ARMBRUST	" " "	" " " 135, " " "	
38	32	RIGHT OF WAY DEED	JUN. 27, 1890	OHIO IRON CO	" " "	" 97, " 100, FEB. 10, 1891	
39	37	AGREEMENT	JUL. 1, 1889	PHILIP MOURIN	" " "	" 102, " 139, DEC. 2, 1892	
40	38	"	" 2, "	J. & E. MURPHY	" " "	" " " 140, " " "	
41	39	"	" " "	J. DARNELL	" " "	" " " 137, " 1, "	
42	40	"	JUN. 28, "	A.S.T. WATSON	" " "	" " " 141, " 2, "	
43	41	WARRANTY DEED	MAY 23, 1888	OHIO IRON CO.	F.N. WEDGE	" 88, " 470, JUN. 27, 1888	SEE DEED 15-8
44	42	SEE PARCEL NO. 1, VS-2					
45	25 1	WARRANTY DEED	APR. 30, 1924	C.H. DARNER	Z.B.&T. RY CO.	" 206 " 285, MAY 14, 1924	
46	14 2	TAX CERTIFICATE	JAN 20, 1903	AUDITOR, MUSKINGUM CO	M.L. WAHL	ASSIGNED TO Z.B. & T RY CO MAR 4, 1907.	
47	14 3	EASEMENT	JUL 24, 1961	C.A. & A.W. MILLER	THE W.&L.E. RY. CO.		AREA = 0.028 AC. FOR SIDE TRACK.
48	14 4	EASEMENT	JUL 18, 1961	THE WISE FOUNDRY MACHINE & SUPPLY CO.	THE W.&L.E. RY. CO.		AREA = 0.062 AC " " "
2, 3, 4, 5	3A	EASEMENT	AUG. 19, 1960	THE W.&L.E. RY. CO.	STATE OF OHIO	D.B. 502 P. 741 OCT. 15, 1960	PARTS OF PARCELS FOR HWY CONSTN.
PT. 7, 8, 9 & 9A	6A	Q.C. DEED	JUL. 30, 1976	THE W. & L.E. RY. CO.	CITY OF ZANESVILLE	VOL. 742 P. 108 OCT. 28, 1976	
46, PT. 10, PT. 12, PT. 14, PT. 15A, PT. 16, PT. 20	14B	Q.C. DEED	OCT. 5, 1977	" " " "	" " " "	VOL. 772 P. 161 DEC. 14, 1977	
49	22 2	WARRANTY DEED	MAY 11, 1978	ROBERT K. MATTINGLY & BETTE L. MATTINGLY H.&W.; ROBERT A. BATROSS & B. ELLEN BATROSS H.&W.	THE W.&L.E. RY. CO.	VOL. 782 P. 160 MAY 12, 1978	

SCHEDULE OF CHANGES.

AFE	C.R No	DATE	PROJECT
	343	6-30-22	INSTALL WATER METERS.
	596	4-30-24	PURCHASE PARCEL NO. 45.
	1389	12-31-27	INSTALL GASOLINE STORAGE SHED.
	1769A	5-1-29	RETIRE TRACK NO. 6 - EXTEND TRACK NO. 5.
	1988A	6-18-29	SPECIAL ASSESSMENTS, PAVING 5TH STREET.
	1989	8-23-29	" " " HOWARD STREET.
	2079A	4-31-30	RETIREMENT OF ENGINE HOUSE & SAND HOUSE
	2471	11-13-34	ADDITIONAL SHEET IRON ON BRIDGES NOS. 0 48 & 0 92
	2563	7-18-35	CONSTRUCT TRACK NO. 7A.
	2714	9-1-36	RETIRE PUSH CAR NO. 181.
	3352	10-27-41	" TRACK NO. 7.
	3348	10-22-41	" TRACK NO. 2 & YARD OFFICE.
11326	6151	1-13-62	N.K.P. MAIN TRACK RE-LOCATED FOR RE-LOCATED U.S. RTE. 40
11370	6012	12-31-61	PARCELS NOS. 47 & 48 ACQUIRED BY EASEMENTS FOR S. TRK NO. 5.
11326	6152	11-21-62	LAND USED FOR GRADE SEPERATION - U.S. NO. 40 (HWY RELOC.)

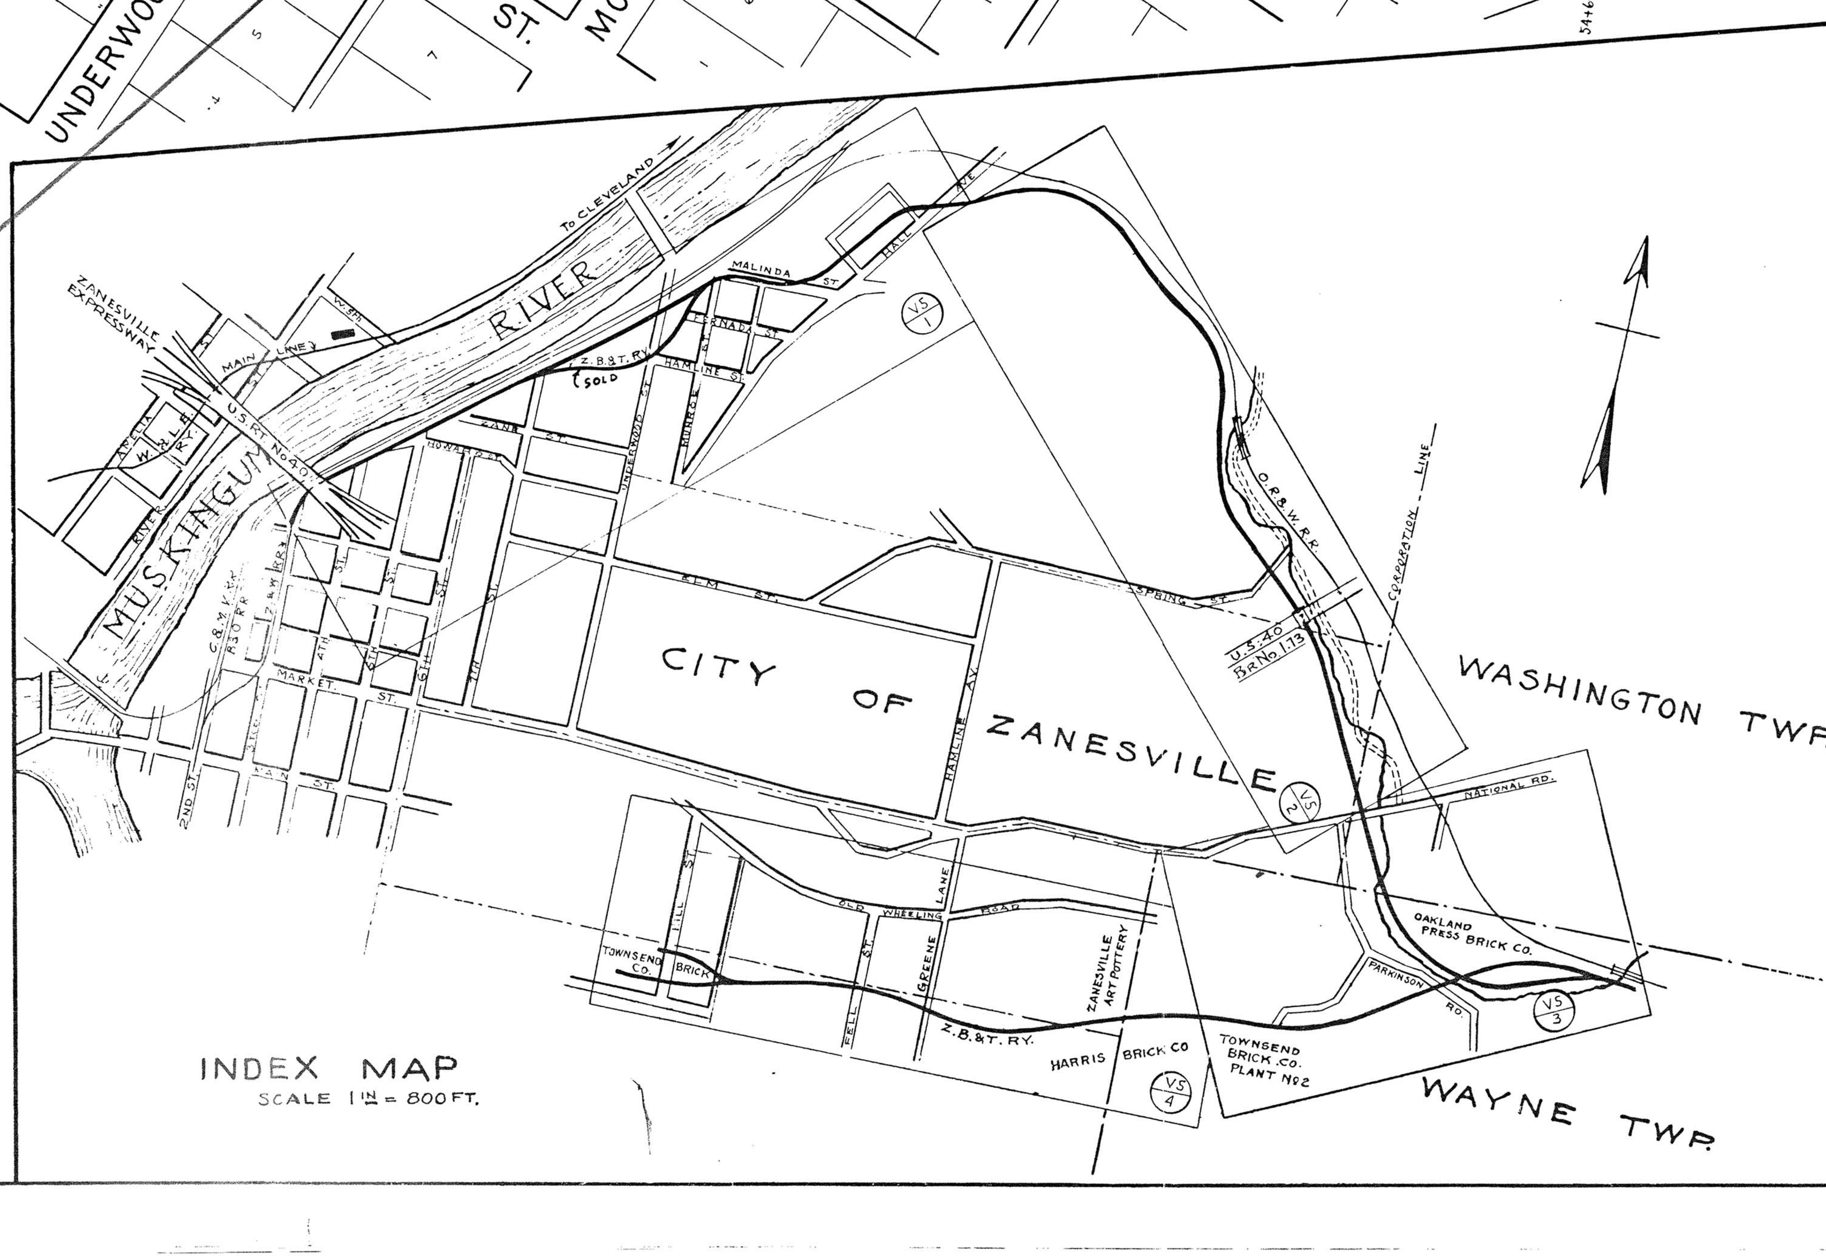

State of Ohio,
County of Cuyahoga,
I, the undersigned officer of the Wheeling and Lake Erie Ry. Company, operating the Zanesville Belt and Terminal Railway, do hereby certify that this is a correct map in a series of four primary sheets and no supplemental sheets of said railroad from survey station 17+10 to survey station 206+63.98 Z.B.&T. Ry., State of Ohio, prepared from the records of said company.

Correct: D. M. Taylor
Assistant Valuation Engineer

Chairman of Valuation Committee
Subscribed and sworn to before me, this day of 1920

Notary Public in and for the County of Cuyahoga. State of Ohio

My commission expires________, 192

RIGHT-OF-WAY AND TRACK MAP

ZANESVILLE BELT AND TERMINAL RY.

OPERATED BY

THE WHEELING & LAKE ERIE RAILWAY COMPANY

STATION 17+10 TO STATION 69+90

SCALE: 1 IN. = 100 FT. JUNE 30. 1918

OFFICE OF VALUATION ENGINEER, REVISED-MARCH 31, 1942 CLEVELAND, O.

LAST REVISED:

V5 / 1