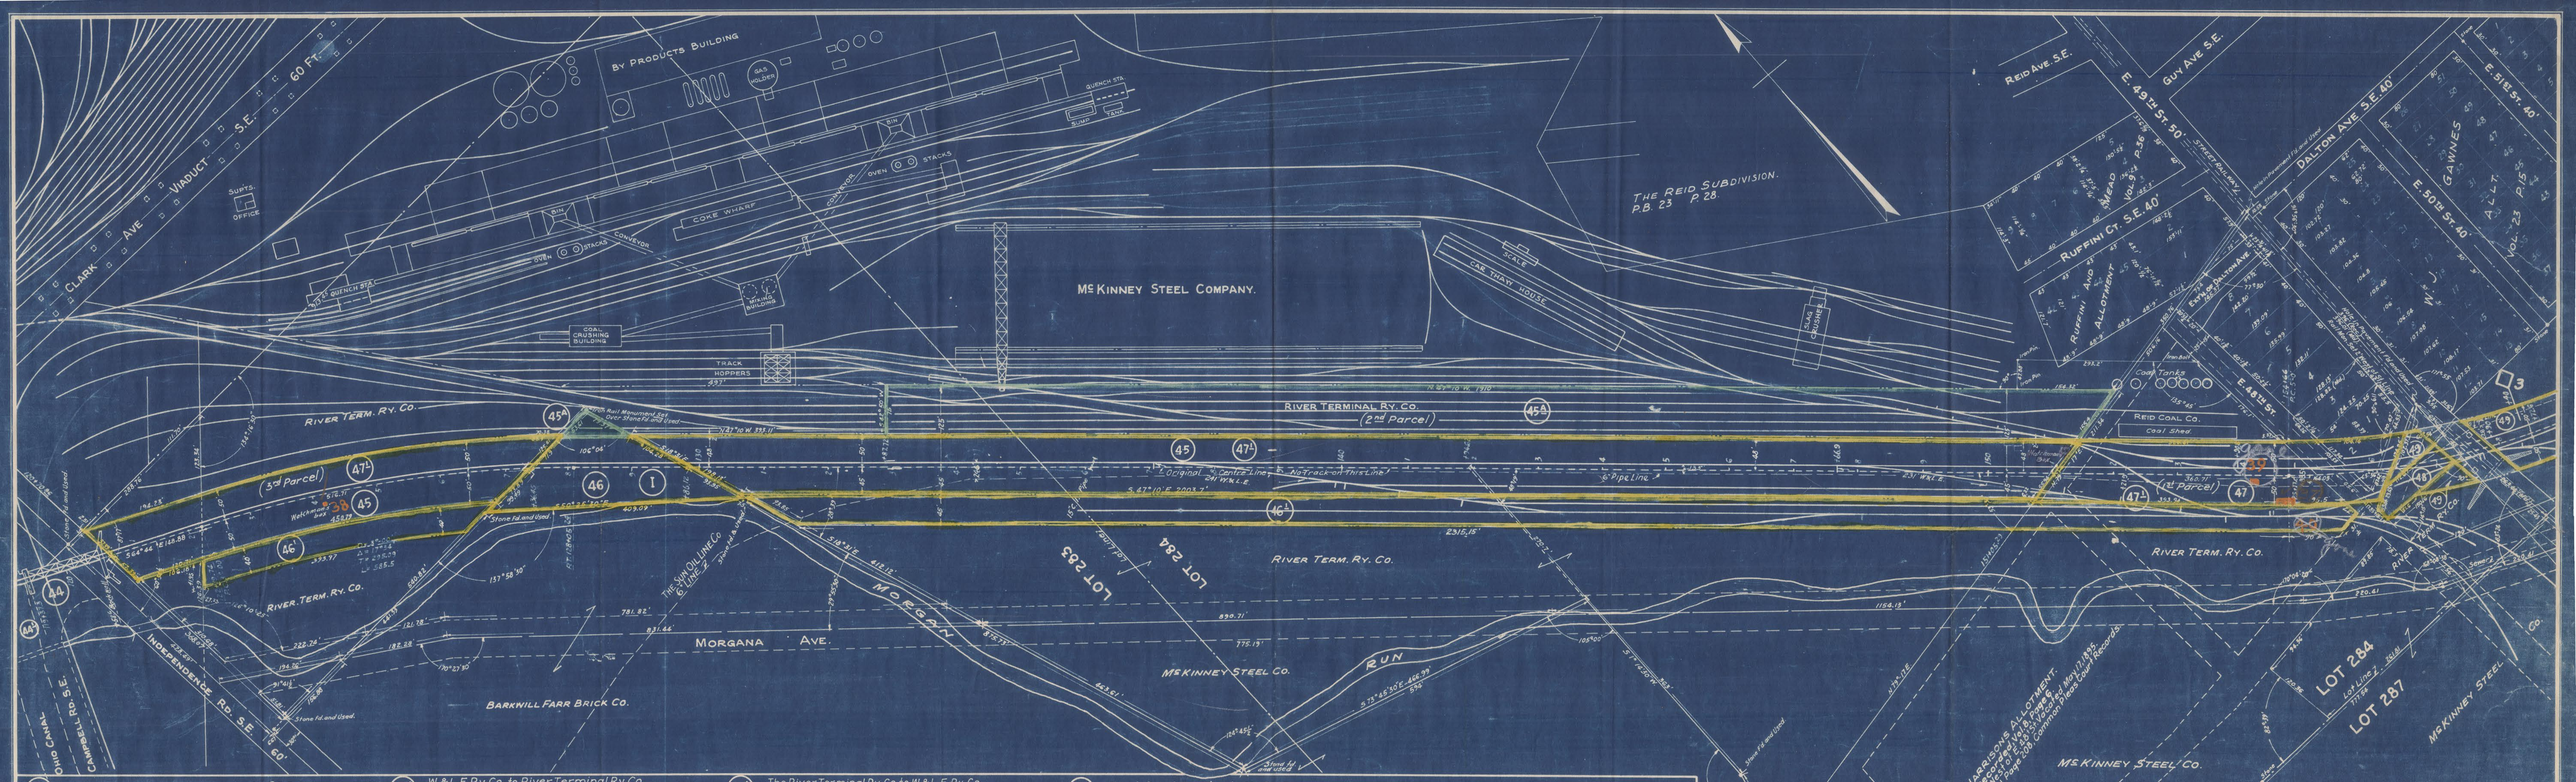

(44) State Board of Public Works with C.&C.R.R.Co. Sept. 10, 1881. Agreement. Grants right to Reconstruct R.R. Bridges over Canal one at Bartlett (W. Lafayette), on at Navarre & one at Cleveland. Lowest part of Lower Chords not to be less than 10' from the standard water level in the Canal. Bridges to be kept in good repair. RR.Co. is liable for all damages caused by re-construction. Contract terminates when RR.Co. violates any of Conditions named in Contract.

(45) Joseph Stanley et ux to C.V.Ry.Co. May 7, 1881. W.D. $14,000.00 Vol. 329 Page 398. Included in Parcels 2 & 3 in agreement-(47) see deed for Stipulations (obsolete).

(45A) W.&L.E.Ry Co. to River Terminal Ry Co. Aug. 4. 1919 W.D. $2570.00 Vol. 2291 Page 536. W.&L.E.Ry Co. Reserves right to cross the premises conveyed to gain access to land east & south there of for the purpose of furnishing RR. facilities. Such facilities may be provided by the grantee by permitting use by grantor of its tracks or by handling cars for the W.&L.E.Ry Co. without charge.

(46) John Gynn to C.G. Patterson. May 28, 1881 W.D. $ 500.00 Vol 329 Page 410 (See Deed:-(1))

(46A) The River Terminal Ry Co to W.&L.E.Ry Co. Nov. 19-1919 W.D. Exchange. Vol 2216 Page 357. Grantee to have slope rights on adjoining land of Grantor.

(47) Joseph Stanley et ux to C.V.Ry Co. May 20, 1881 W.D. $700.00 Vol. 329 Page 400 (included in 1st parcel in agreement:-(45))

(47A) Eliza Stanley et al to W.&L.E.RR.Co. Oct. 6, 1910. Agreement, Deed. Vol. 1422 Page 615. Note:- This agreement was made with the RR Co. to define more accurately the outlines of property intended to be conveyed by deeds:- (45) and (47)

(48) Frank Buettner et ux to C.V.Ry.Co. May 28, 1881 W.D. $550.00 Vol. 329 Page 377

Land acquired by Deed R. of W. Contract or Agreement.
Land acquired by Condemnation or Act of Public Officials.
Land acquired by Lease.
Land held in Trust by Agents or Trust Co.
Land Sold.

W. & L.E. RY.	OFFICE OF VAL. ENGINEER.	CLEVELAND- DIVN.

CITY OF CLEVELAND, CUYAHOGA Co.
Original Newburg Twp. Lots 283, 284.

SCALE 1"=100'	JUNE, 1928	BOOK. 1	SHEET 4