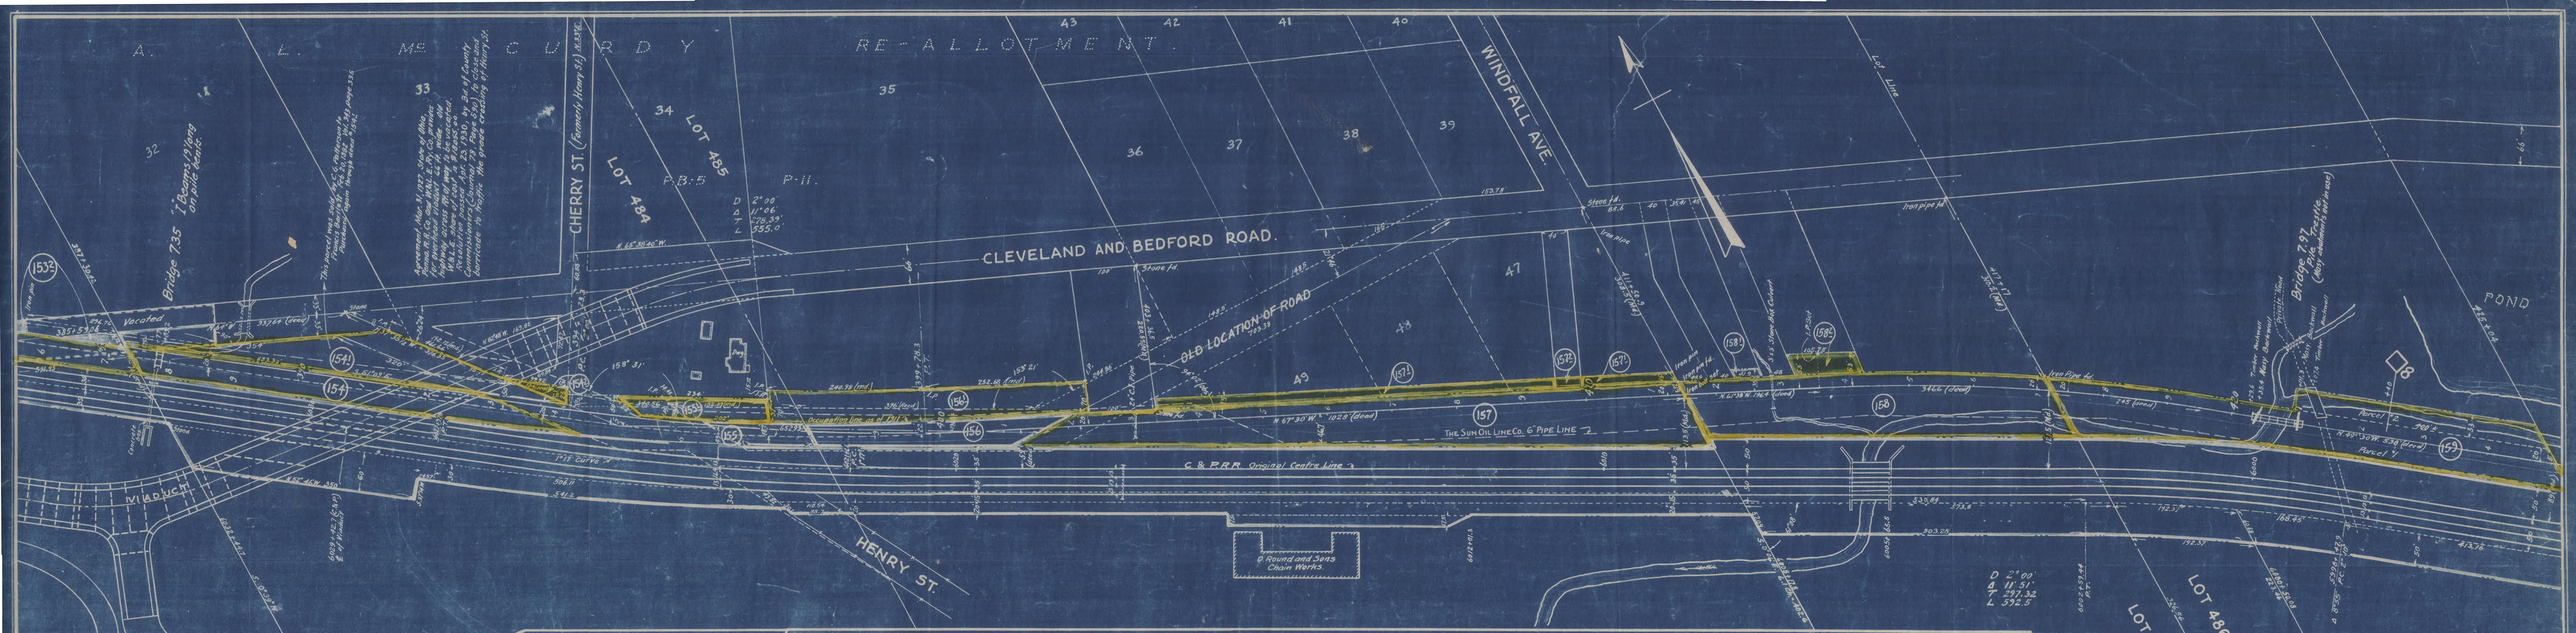

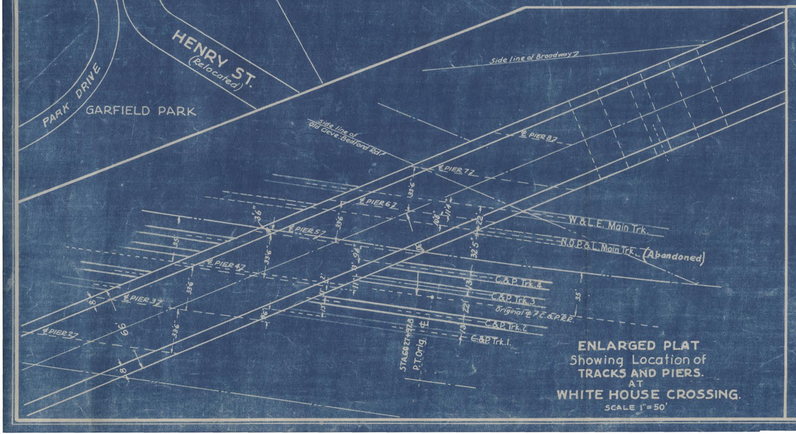

(154) Nm. F. Meckfessel et ux and Henry Werges et ux to T. E. Burton. May 9, 1881 W.D. $1500 00
Vol. 326 Page 289
See deed (111)
Theodore E. Burton to Charles G. Patterson Dec. 19, 1881 Q.C. $2 00
Vol. 382 Page 70
Conveys same as above.

(154-1) John H. Claussen to John I. Thompson. July 15, 1925 W.D. $2,500 00
Vol. 3312 Page 364
See deed (153)

(154-2) Minnie M. Meister et vir to J.I. Thompson. Sept. 1, 1925 W.D. $200 00
Vol. 3327 Page 186
See deed (153)

(155) No title papers found, parcel claimed by adverse possession as now defined by fences.

(155-1) Fredericka Wagner et al to J.I. Thompson. Sept. 10, 1925 W.D. $1 00
Vol. 3376 Page 402

William Wagner to J.I. Thompson. Sept. 11, 1925 W.D. $1 00
Vol. 3376 Page 404
See deed (153)

(156) No title papers found, parcel claimed by adverse possession as now defined by fences.

(156-1) Julius Craemer et al to W. & L. E. Ry. Co. Sept. 30, 1925 W.D. $1 00
Vol. 3378 Page 338
Grantors reserve rights to railroad frontage for switch purposes.

(157) John Mc Greal et ux to C. V. Ry. Co. May 4, 1881 W.D. $504 00
Vol. 326 Page 291
R.R. Co. to provide for carrying off the water on grantors land next to the right of way.

(157-1) William Schalino et ux to W. & L. E. Ry. Co. Aug 20, 1929 W.D. $10 00
Vol. 3962 Page 37

(158) Isham A. Morgan et ux to C. V. Ry. Co. May 4, 1881 W.D. $400 00
Vol. 326 Page 290
Grantee agrees to provide drainage for the water which flows toward the creek from the grantors land on the northerly side of the right of way. Also to provide a crossing over its tracks with fences on both sides. Grantor to provide gates if he wishes them. Grantee to provide a channel between its track and the track of the C. & P. R.R. for creek running thru the grantors land.

(157-2) James O. Thomas et ux to W. & L. E. Ry. Co. Dec. 6, 1929 W.D. $1 00
Vol. 3946 Page 567

(158-1) Chas. Guarnieri et ux to W. & L. E. Ry. Co. Jan. 16, 1930 W.D. $1 00
Vol. 4026 Page 475

(159) Nicholas G. Hoefler et ux to C. & C. R.R. Co. Sept. 10, 1886 Vol. 398 Page 525 $725 00
This deed is made to fulfill a certain contract between grantors and C. V. Ry. Co. dated May 23, 1881, and the provisions of a contract this day made between the grantee and N. G. Hoefler shall be regarded as conditions of this grant.

C. & C. R.R. Co. and Nicholas G. Hoefler. Sept. 10, 1886 Contract
R.R. Co. to erect and maintain an earthen dike from north end of bridge # in line of railroad in a northerly direction to the public highway.

(158-2) The Oul Savings and Loan Co. to W. & L. E. Ry. Co. Aug 28, 1930 W.D. $10 00
Vol. 4086 Page 32
Subject to a certain Rt. of Way given D.R. Taylor and to easement to Cuyahoga Co. as shown in Vol. 1018, P. 461. and 3919, P. 375 Deed records.

Note:- C. & P. R.R. Co. property shown in green outline thus

Land acquired by deed R of W, contract or agreement.
Land acquired by condemnation or act of public officials.
Land acquired by lease.
Land held in trust by agents or trust Co.
Land sold.

W. AND L. E. RY. | OFFICE OF VAL. ENGINEER | CLEVELAND DIVN.

Garfield Heights, Village Cuyahoga Co.
Lots 484, 485, T. 7, R. 12.
Main Line.
Cleveland Division.

SCALE 1"=100' | NOV. 1929 | BOOK-1 | SHEET-11