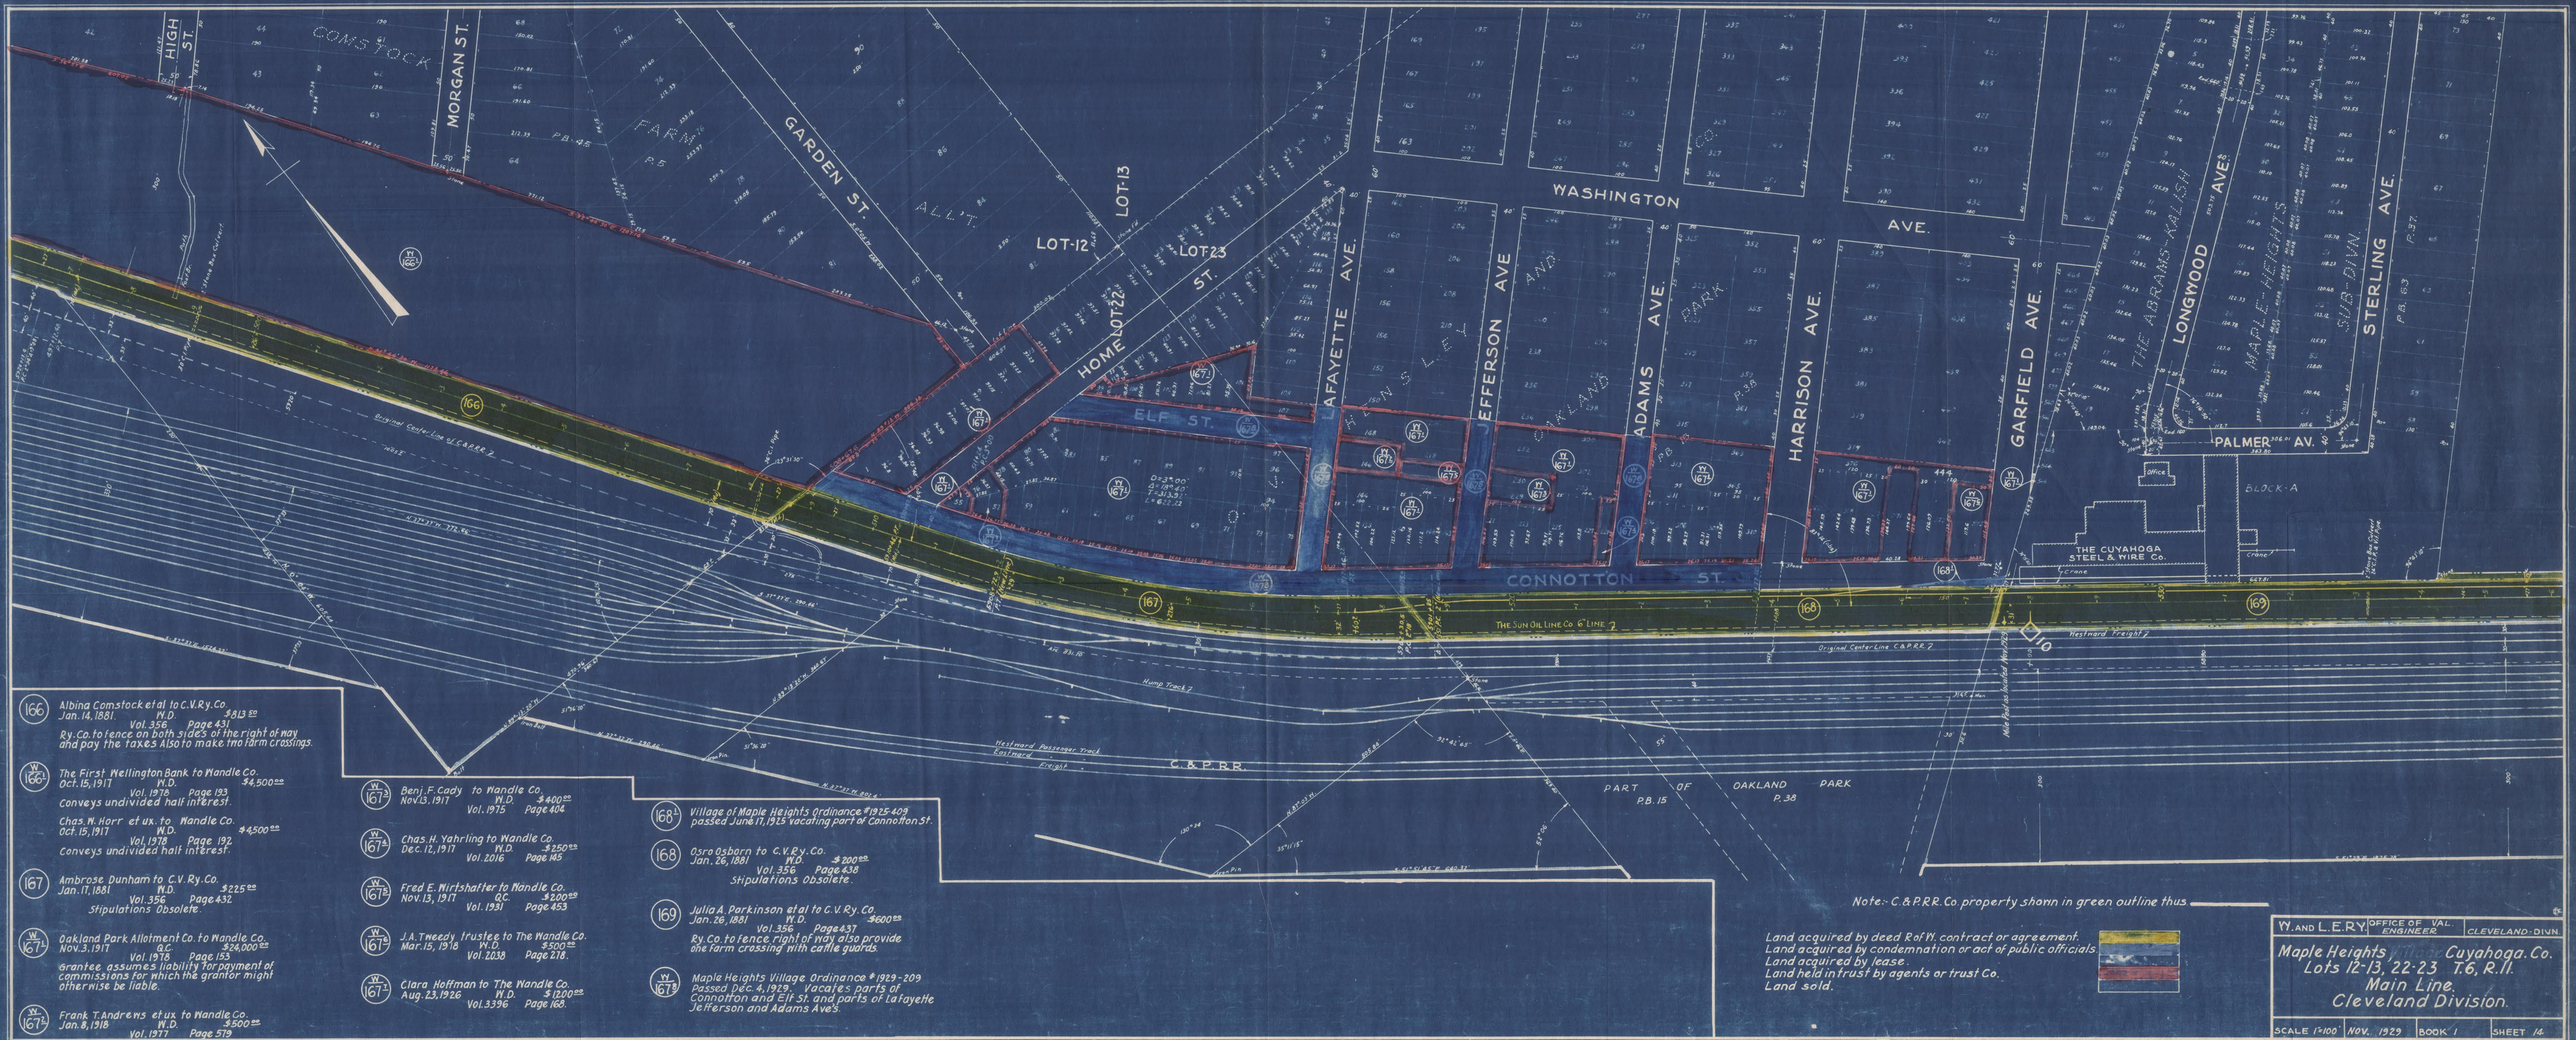

166 Albina Comstock et al to C.V.Ry.Co. Jan. 14, 1881. W.D. $813.00 Vol. 356 Page 431. Ry. Co. to fence on both sides of the right of way and pay the taxes. Also to make two farm crossings.

166L1 The First Wellington Bank to Nandle Co. Oct. 15, 1917 W.D. $4,500.00 Vol. 1978 Page 193. Conveys undivided half interest.

Chas. N. Horr et ux. to Nandle Co. Oct. 15, 1917 W.D. $4,500.00 Vol. 1978 Page 192. Conveys undivided half interest.

167 Ambrose Dunham to C.V.Ry.Co. Jan. 17, 1881 W.D. $225.00 Vol. 356 Page 432. Stipulations Obsolete.

167L1 Oakland Park Allotment Co. to Nandle Co. Nov. 3, 1917 Q.C. $26,000.00 Vol. 1978 Page 153. Grantee assumes liability for payment of commissions for which the grantor might otherwise be liable.

167L2 Frank T. Andrews et ux to Nandle Co. Jan. 8, 1918 W.D. $500.00 Vol. 1977 Page 579.

167L3 Benj. F. Cady to Nandle Co. Nov. 13, 1917 W.D. $400.00 Vol. 1975 Page 404.

167L4 Chas. H. Yahrling to Nandle Co. Dec. 12, 1917 W.D. $250.00 Vol. 2016 Page 185.

167L5 Fred E. Wirtshafter to Nandle Co. Nov. 13, 1917 Q.C. $200.00 Vol. 1951 Page 453.

167L6 J. A. Tweedy trustee to The Nandle Co. Mar. 15, 1918 W.D. $500.00 Vol. 2038 Page 278.

167L7 Clara Hoffman to The Nandle Co. Aug. 23, 1926 W.D. $1200.00 Vol. 3396 Page 163.

167L8 Village of Maple Heights Ordinance #1925-409 passed June 17, 1925 vacating part of Connotton St.

168 Osro Osborn to C.V.Ry.Co. Jan. 26, 1881 W.D. $200.00 Vol. 356 Page 438. Stipulations Obsolete.

169 Julia A. Parkinson et al to C.V.Ry.Co. Jan. 26, 1881 W.D. $600.00 Vol. 356 Page 437. Ry. Co. to fence, right of way also provide one farm crossing with cattle guards.

167L9 Maple Heights Village Ordinance # 1929-209 Passed Dec. 4, 1929. Vacates parts of Connotton and Elf St. and parts of Lafayette Jefferson and Adams Ave's.

Note:- C.&P.R.R. Co. property shown in green outline thus

Land acquired by deed Rof W. contract or agreement.
Land acquired by condemnation or act of public officials.
Land acquired by lease.
Land held in trust by agents or trust Co.
Land sold.

W. AND L.E.RY | OFFICE OF VAL. ENGINEER | CLEVELAND-DIVN.

Maple Heights, Cuyahoga Co.
Lots 12-13, 22-23 T.6, R.11.
Main Line.
Cleveland Division.

SCALE 1"=100' | NOV. 1929 | BOOK 1 | SHEET 14