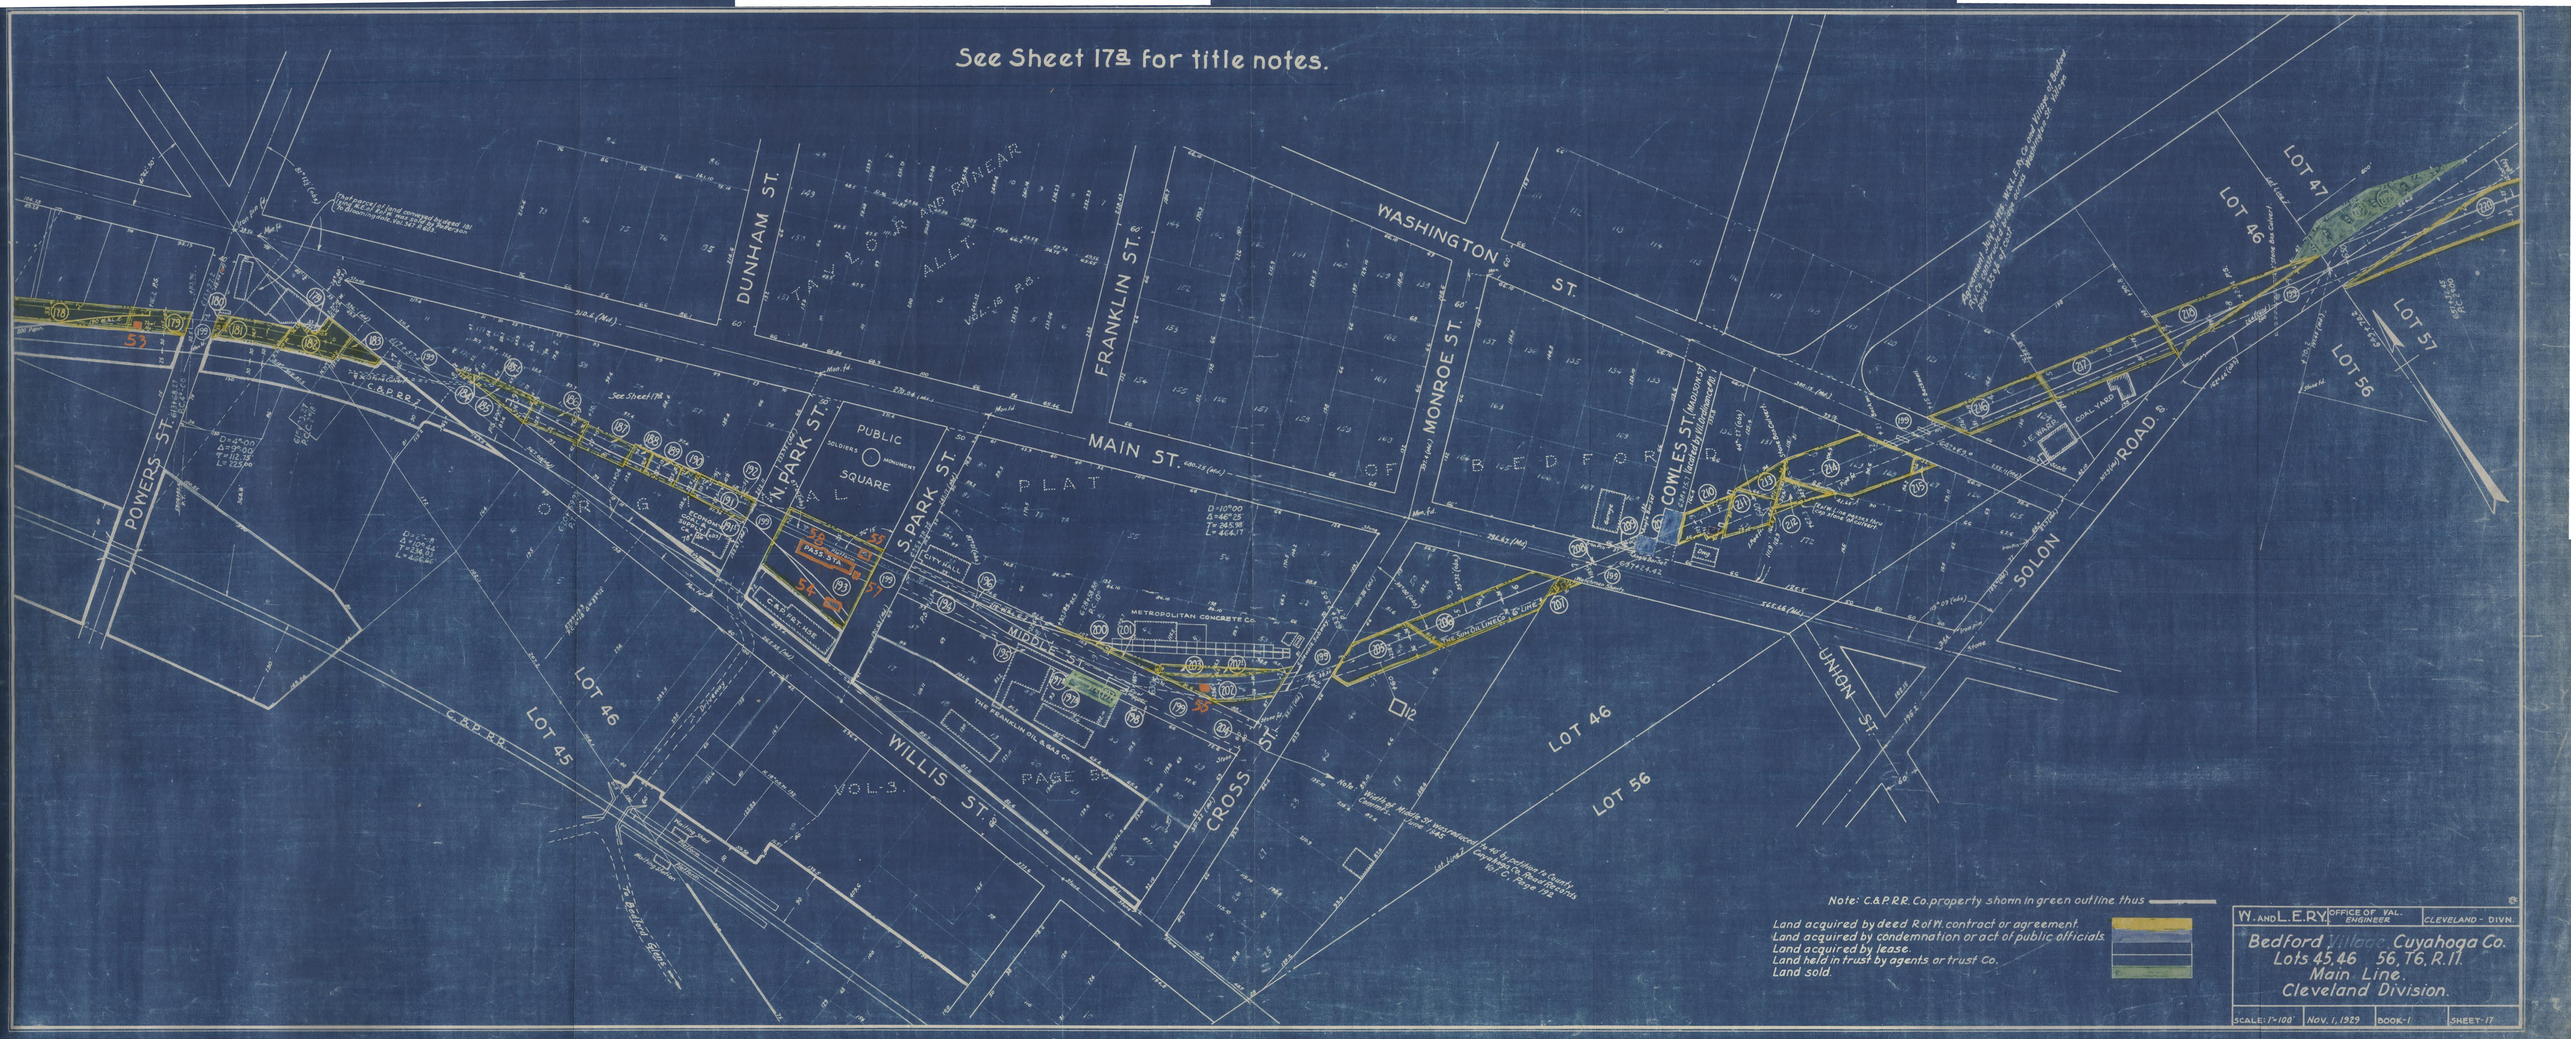
See Sheet 17a for title notes.
MAIN ST.
WASHINGTON ST.
DUNHAM ST.
FRANKLIN ST.
MONROE ST.
COWLES ST.
POWERS ST.
N. PARK ST.
S. PARK ST.
CROSS ST.
WILLIS ST.
MIDDLE ST.
UNION ST.
SOLON ROAD
PUBLIC SQUARE
SOLDIERS MONUMENT
CITY HALL
C. & P. R.R.
LOT 45
LOT 46
LOT 47
LOT 56
LOT 57
METROPOLITAN CONCRETE CO.
THE FRANKLIN OIL & GAS CO.
COAL YARD
J. E. WARE
Note: C.&P.R.R. Co. property shown in green outline thus
Land acquired by deed R of W. contract or agreement.
Land acquired by condemnation or act of public officials.
Land acquired by lease.
Land held in trust by agents or trust Co.
Land sold.
W. AND L. E. RY.
OFFICE OF VAL. ENGINEER
CLEVELAND - DIVN.
Bedford Village, Cuyahoga Co.
Lots 45,46 56, T6, R.11
Main Line.
Cleveland Division.
SCALE: 1"=100'
Nov. 1, 1929
BOOK-1
SHEET-17