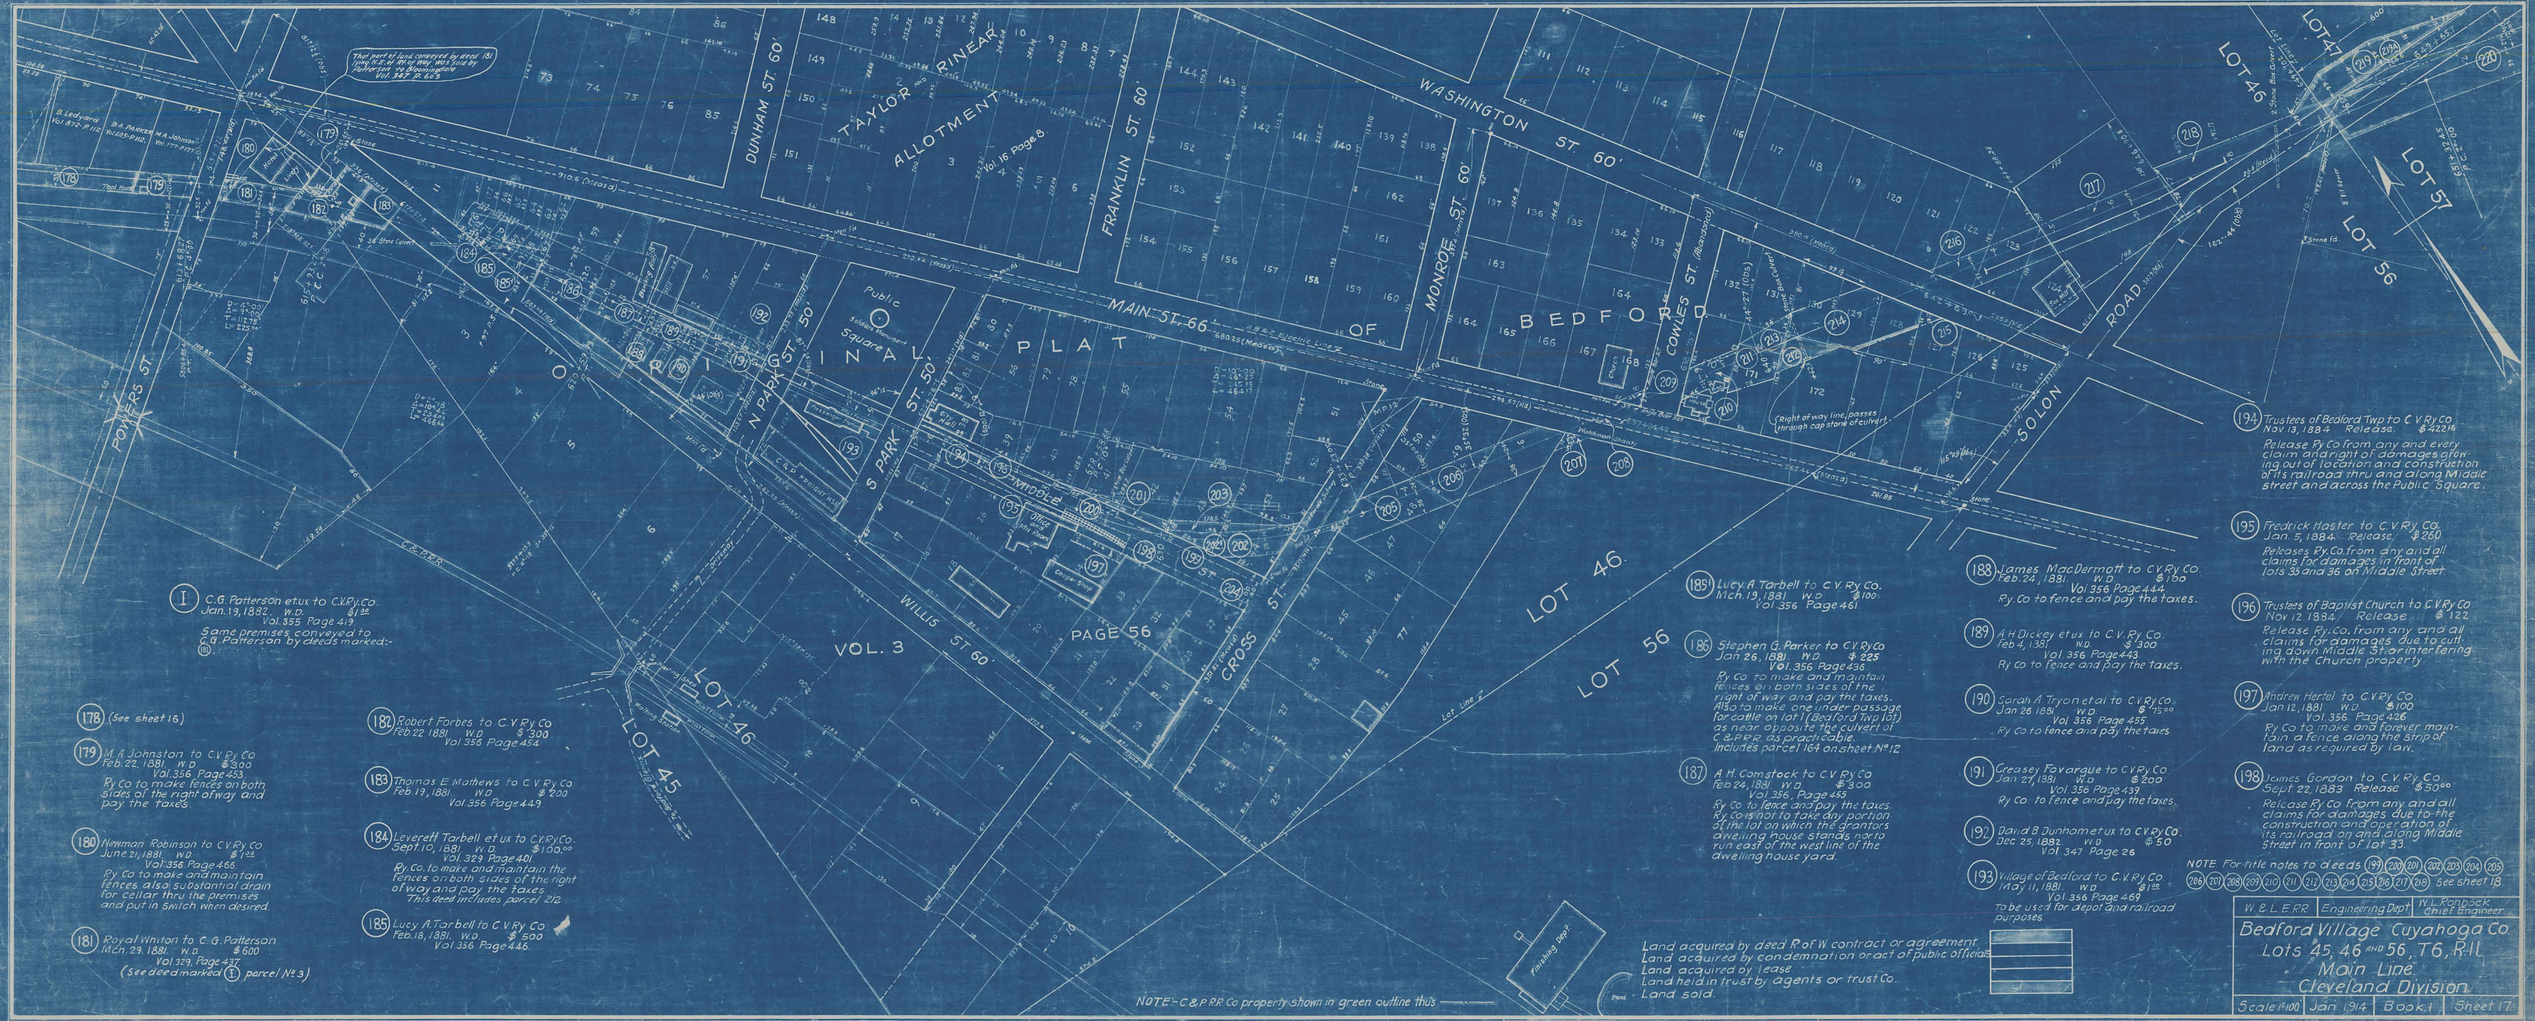

(I) C.G. Patterson et ux to C.V.Ry.Co. Jan. 13, 1882 W.D. $1.00 Vol. 355 Page 419
Same premises conveyed to C.G. Patterson by deeds marked:- (II)

(178) (See sheet 16.)

(179) M.A. Johnston to C.V.Ry.Co Feb. 22, 1881 W.D. $300 Vol. 356 Page 453.
Ry. Co to make fences on both sides of the right of way and pay the taxes.

(180) Newman Robinson to C.V.Ry.Co June 21, 1881 W.D. $1.00 Vol. 356 Page 466.
Ry. Co to make and maintain fences. Also Substantial drain for cellar thru the premises and put in Switch when desired.

(181) Royal Winton to C.G. Patterson Mch. 29, 1881 W.D. $600 Vol 329, Page 437 (See deed marked (I) parcel No 3)

(182) Robert Forbes to C.V.Ry.Co Feb. 22, 1881 W.D. $300 Vol. 356 Page 454.

(183) Thomas E. Mathews to C.V.Ry.Co Feb 19, 1881 W.D. $200 Vol. 356 Page 449.

(184) Leverett Tarbell et ux to C.V.Ry.Co. Sept. 10, 1881 W.D. $100.00 Vol. 329 Page 401.
Ry. Co. to make and maintain the fences on both sides of the right of way and pay the taxes.
This deed includes parcel 212.

(185) Lucy A. Tarbell to C.V.Ry.Co Feb. 18, 1881 W.D. $500 Vol 356 Page 446.

(185½) Lucy A. Tarbell to C.V.Ry.Co. Mch. 19, 1881 W.D. $100 Vol. 356 Page 461

(186) Stephen G. Parker to C.V.Ry.Co Jan 26, 1881 W.D. $225 Vol. 356 Page 436
Ry. Co. to make and maintain fences on both sides of the right of way and pay the taxes. Also to make one under passage for cattle on lot 1 Bedford Twp (37) as near opposite the culvert of C. & P.R.R. as practicable.
Includes parcel 164 on sheet No 12.

(187) A.H. Comstock to C.V.Ry.Co Feb 24, 1881 W.D. $300 Vol. 356, Page 455
Ry. Co. to fence and pay the taxes. Ry. Co not to take any portion of the lot on which the grantors dwelling house stands north nor east of the west line of the dwelling house yard.

(188) James MacDermott to C.V.Ry.Co. Feb. 24, 1881 W.D. $150 Vol. 356 Page 444.
Ry. Co to fence and pay the taxes.

(189) A.H. Dickey et ux to C.V.Ry.Co. Feb 4, 1881 W.D. $300 Vol. 356 Page 443.
Ry. Co to fence and pay the taxes.

(190) Sarah A. Tryon et al to C.V.Ry.Co. Jan 26 1881 W.D. $75.00 Vol. 356 Page 455.
Ry. Co to fence and pay the taxes.

(191) Greasey Favargue to C.V.Ry.Co Jan 27, 1881 W.D. $200 Vol. 356 Page 439.
Ry. Co. to fence and pay the taxes.

(192) David B. Dunham et ux to C.V.Ry.Co. Dec 25, 1882 W.D. $50 Vol 347 Page 26

(193) Village of Bedford to C.V.Ry.Co May 11, 1881 W.D. $1.00 Vol. 356 Page 469
To be used for depot and railroad purposes

(194) Trustees of Bedford Twp to C.V.Ry.Co Nov 13, 1884 Release. $422.16
Release Ry. Co from any and every claim and right of damages arising out of location and construction of its railroad thru and along Middle street and across the Public Square.

(195) Fredrick Haster to C.V.Ry.Co. Jan 5, 1884 Release. $2.50
Releases Ry. Co from any and all claims for damages in front of lots 35 and 36 on Middle Street.

(196) Trustees of Baptist Church to C.V.Ry.Co Nov 12 1884 Release. $1.22
Release Ry. Co. from any and all claims for damages due to cutting down Middle St. in or fencing with the Church property.

(197) Andrew Hertel to C.V.Ry.Co Jan 12, 1881 W.D. $100 Vol. 356 Page 426
Ry. Co to make and forever maintain a fence along the strip of land as required by law.

(198) James Gordon to C.V.Ry.Co. Sept. 22, 1883 Release. $50.00
Release Ry. Co from any and all claims for damages due to the construction and operation of its railroad on and along Middle Street in front of Lot 33.

NOTE For title notes to deeds (199) (200) (201) (202) (203) (204) (205) (206) (207) (208) (209) (210) (211) (212) (213) (214) (215) (216) (217) (218) See sheet 18.

W. & L.E.R.R. | Engineering Dept. | W.L. Ronpack Chief Engineer

Bedford Village Cuyahoga Co.
Lots 45, 46 AND 56, T6, R11
Main Line
Cleveland Division

Scale 1"=100 | Jan. 1914 | Book 1 | Sheet 17

Revised 10/15/14